ORIGINAL

OFFICIALLY FILED
NEVADA STATE OFFICE
10:00 a.m. Feb. 9, 1976

TOWNSHIP 32 NORTH, RANGE 33 EAST, OF THE MOUNT DIABLO MERIDIAN, NEVADA

DEPENDENT RESURVEY

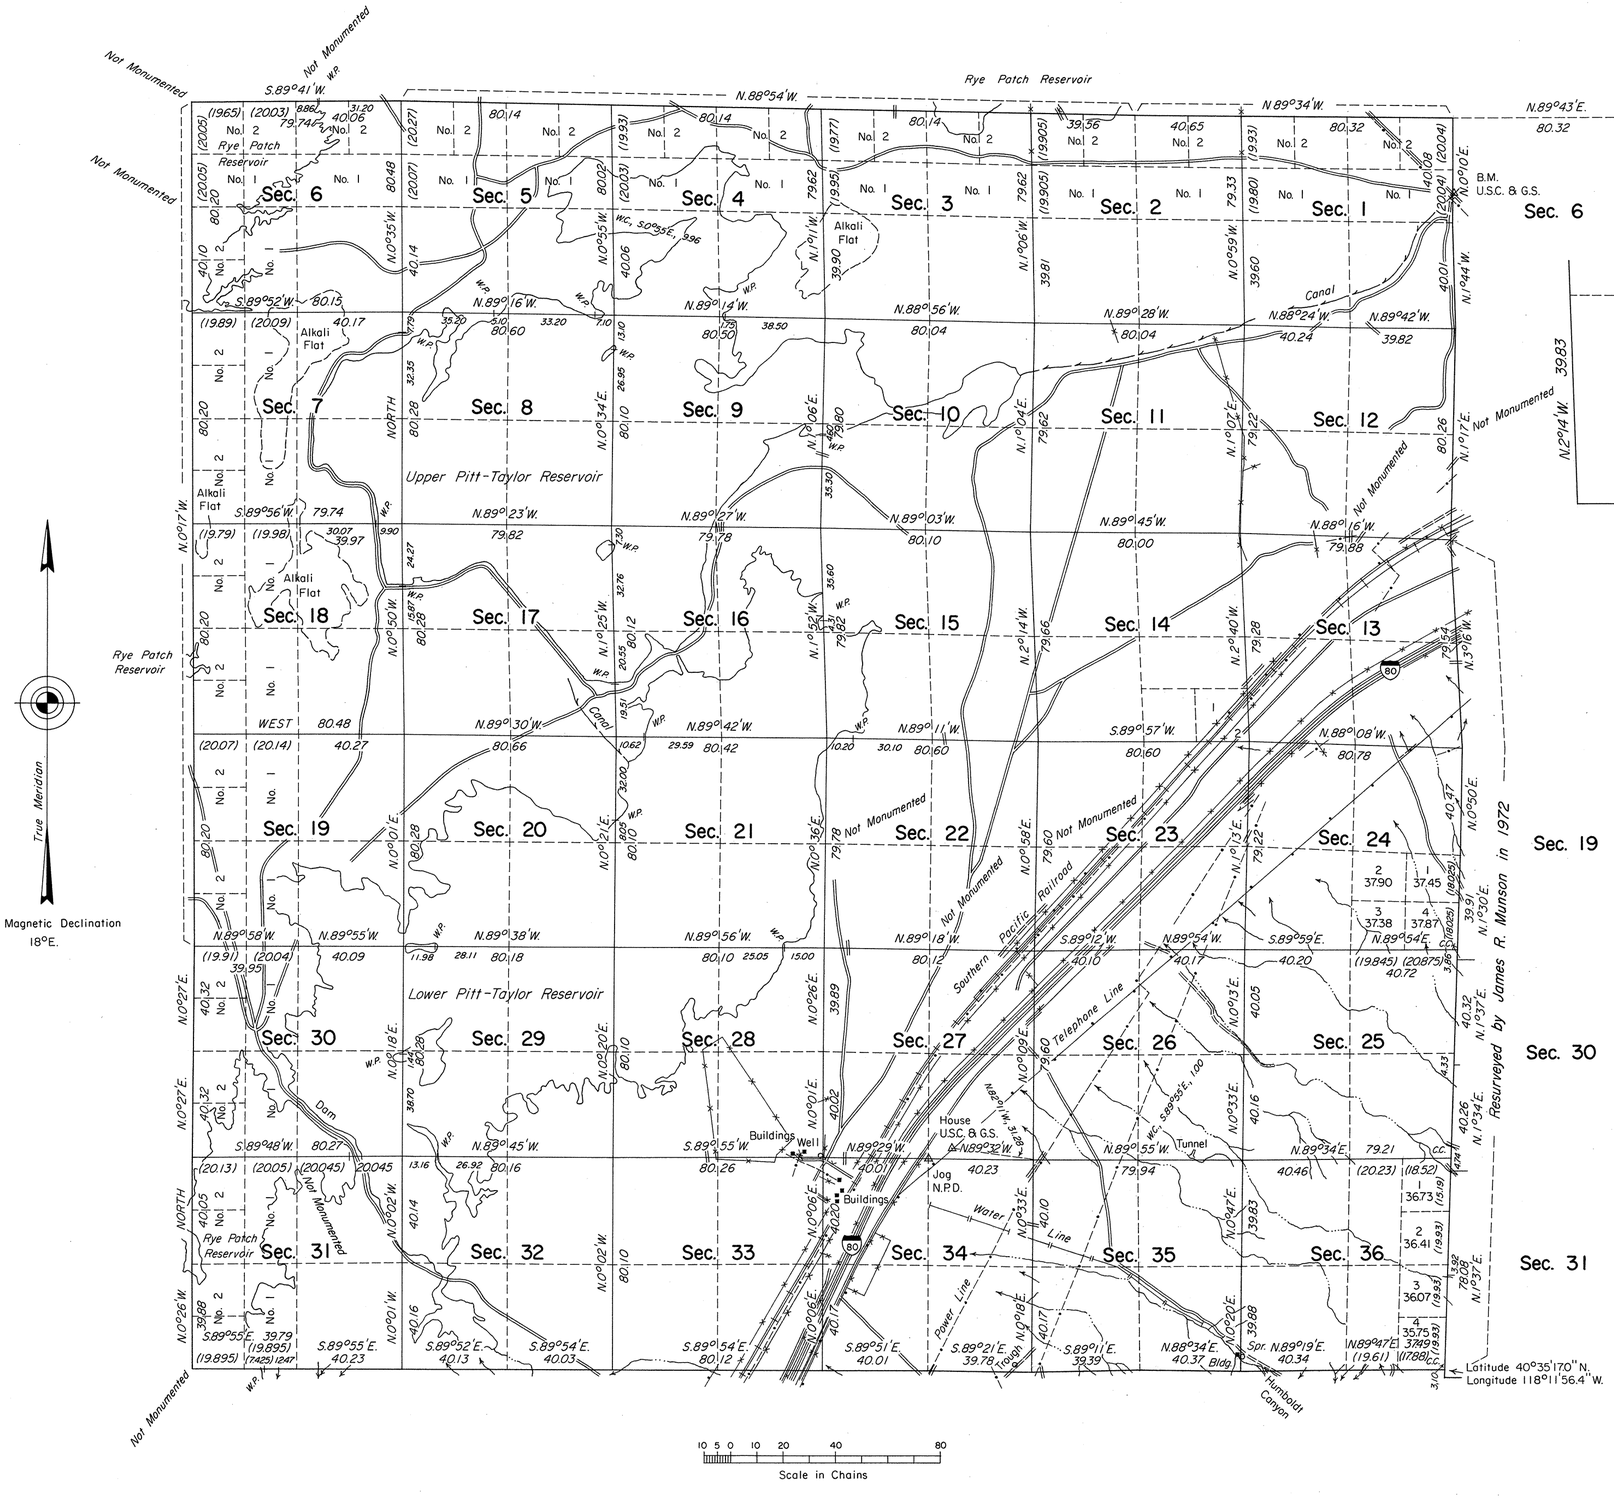

ENLARGED DIAGRAM

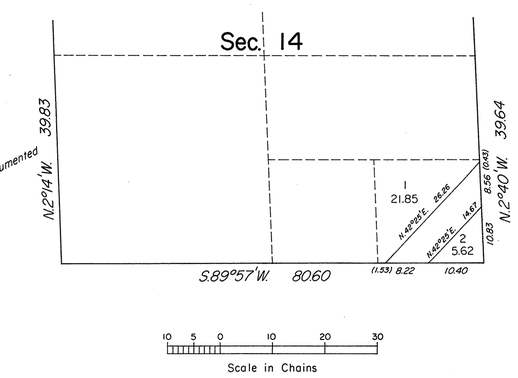

A history of surveys is contained in the field notes.

This plat represents a dependent resurvey of the south, west and north boundaries, a portion of the east boundary and the subdivisional lines of T. 32 N., R. 33 E., designed to restore the corners in their true original locations according to the best available evidence.

Lottings and areas, except as shown hereon, are as shown on the plats approved March 25, 1864 and November 29, 1902.

Survey executed by James R. Munson, Cadastral Surveyor, May 1 to September 21, 1974, under Special Instructions dated May 23, 1973 for Group No. 498, Nevada.

UNITED STATES DEPARTMENT OF THE INTERIOR
BUREAU OF LAND MANAGEMENT
Washington, D.C. January 26, 1976

This plat is strictly conformable to the approved field notes, and the survey, having been correctly executed in accordance with the requirements of law and the regulations of this Bureau, is hereby accepted.

For the Director

Bernard W. Foley
Chief, Division of Cadastral Survey