ORIGINAL

TOWNSHIP 35 NORTH, RANGE 62 EAST, OF THE MOUNT DIABLO MERIDIAN, NEVADA.

DEPENDENT RESURVEY

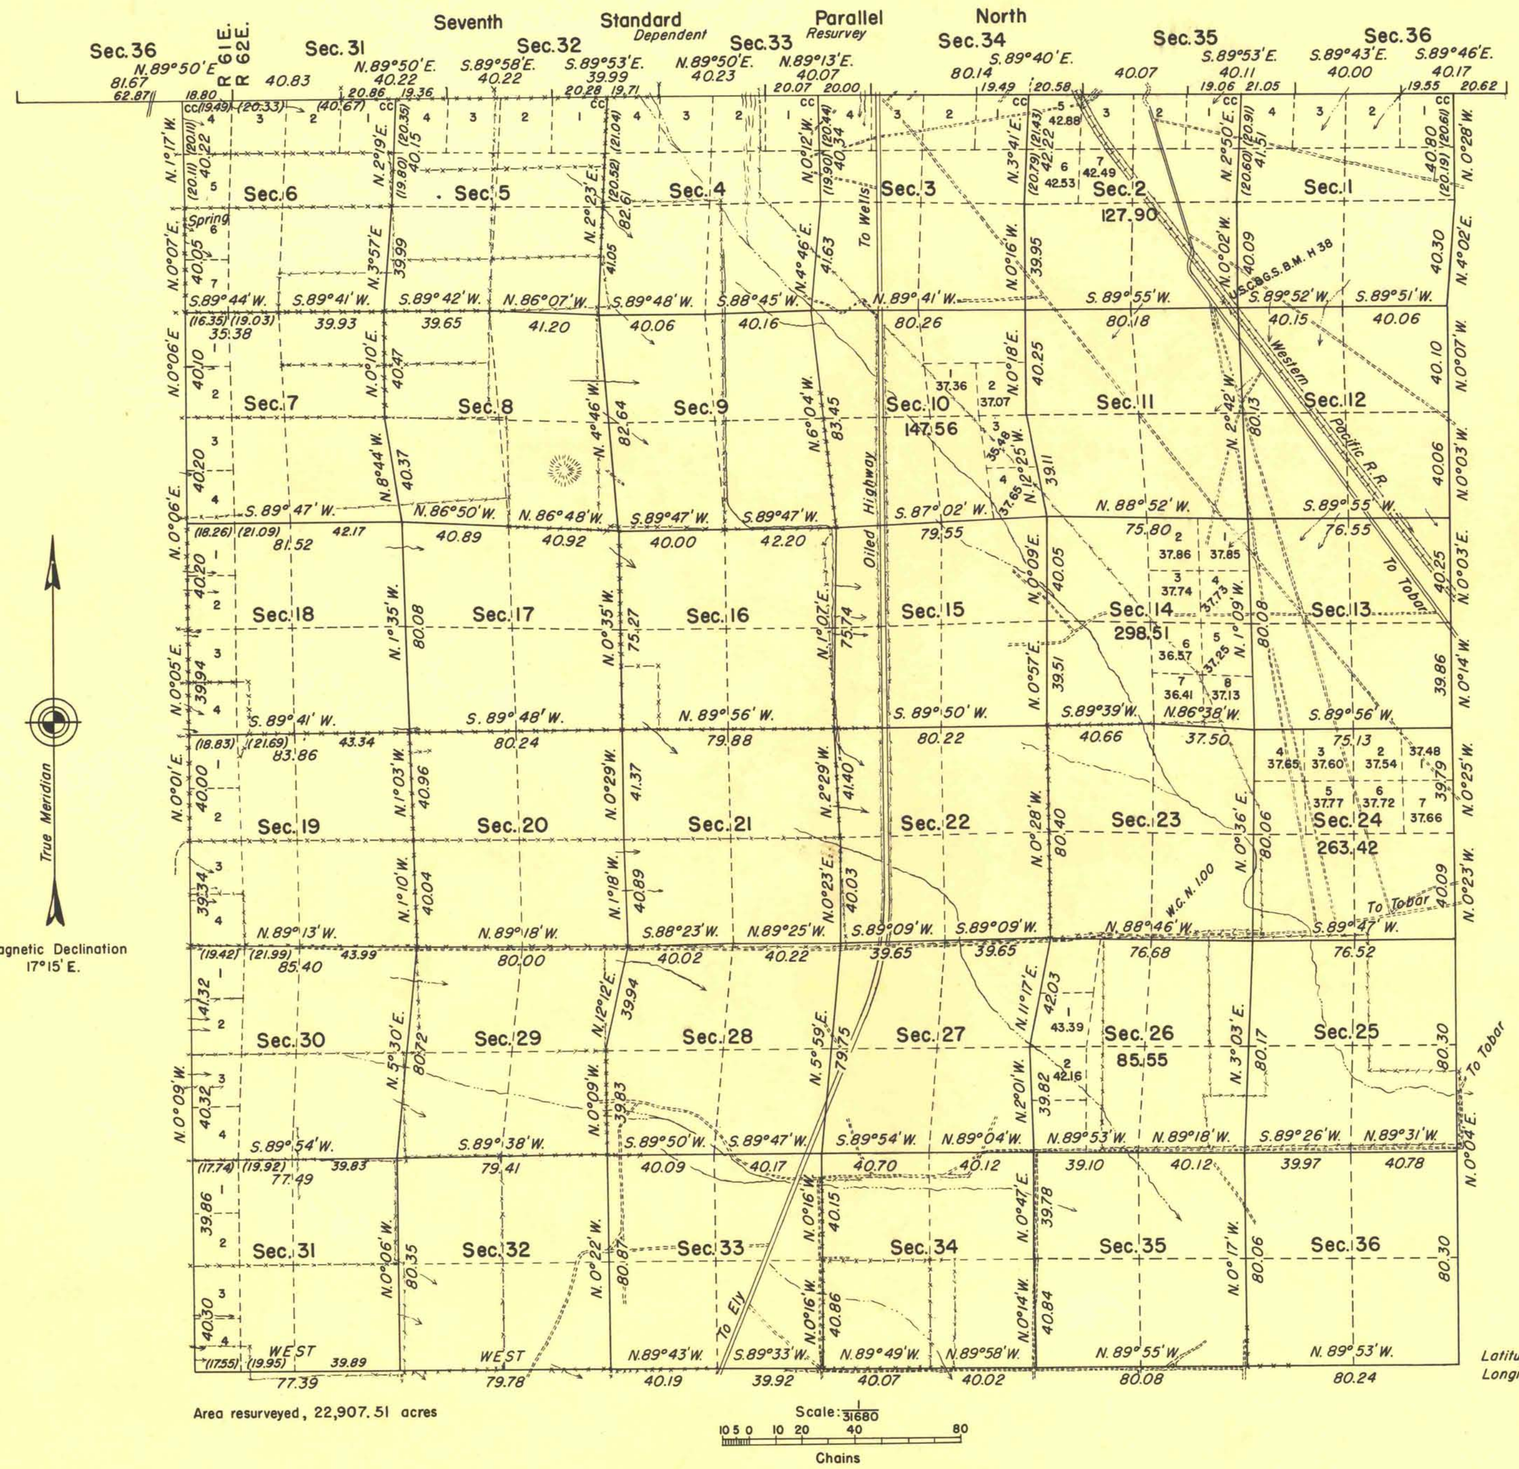

Area resurveyed, 22,907.51 acres

Scale: 1/31680

10 5 0 10 20 40 80

Chains

Resurvey executed by Emil Voigt and James W. Hardison, beginning September 14, 1942, and completed July 15, 1943, pursuant to special instructions for Group 319, dated February 28, 1941.

MEMORANDUM

This plat represents a retracement and reestablishment of the original township boundary and subdivisional lines designed to restore all corners in their true original locations according to the best available evidence. and the lottings and areas are as shown on the plat approved December 29, 1870, excepting as new areas are shown hereon.

Exterior and subdivisional lines surveyed in 1870.

Latitude 40° 53' N.
Longitude 114° 56' E.

UNITED STATES DEPARTMENT OF THE INTERIOR
BUREAU OF LAND MANAGEMENT

Washington, D. C., June 13, 1949.

This plat is strictly conformable to the approved field notes, and the survey, having been correctly executed in accordance with the requirements of law and the regulations of this bureau, is hereby accepted.

For the Director:

William F. Richards

Chief, Branch of Surveys.

R.E.C.

2722

T. 35 N., R. 62 E.