Township No. 38 North Range No. 60 East Mount Diablo Meridian

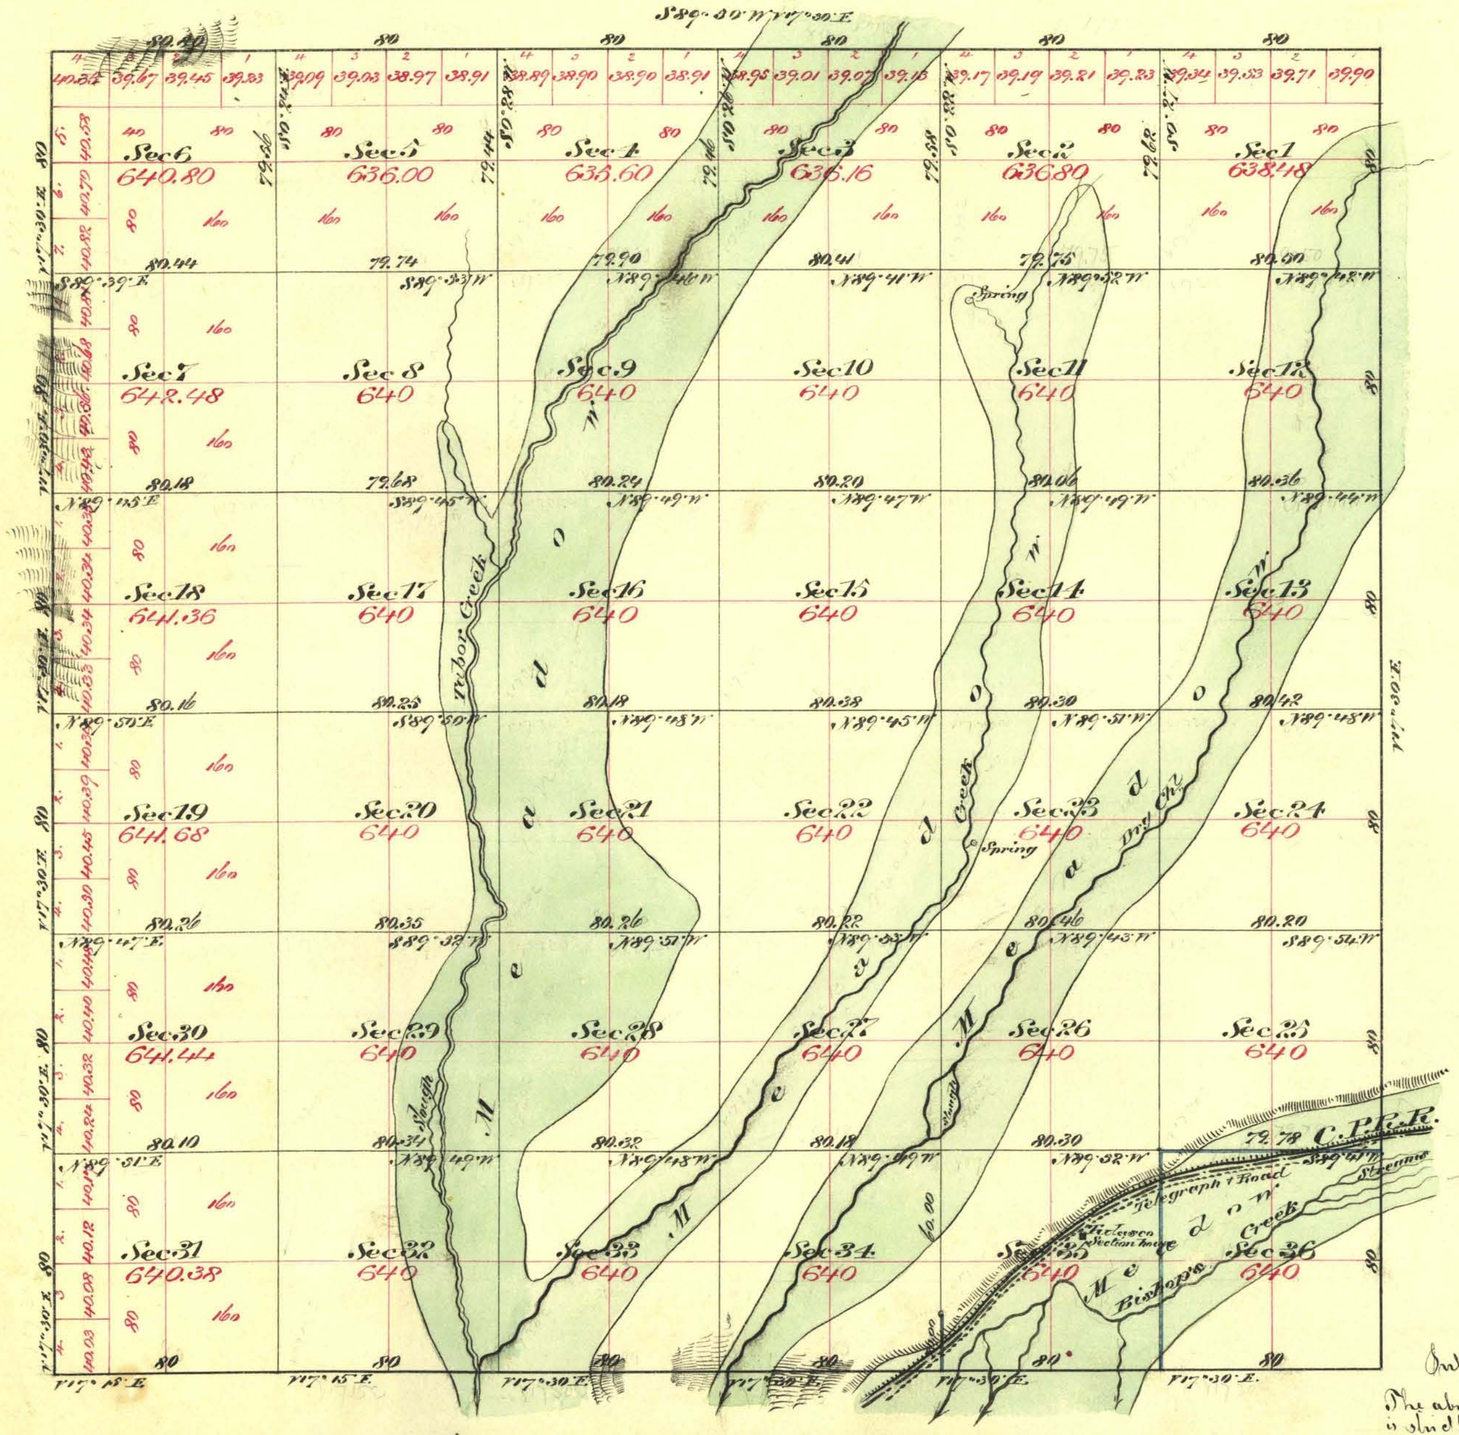

Aggregate Area of Public Land Surveyed by Hatch & Eaton 1,200.00 Ac
" " " " " Barker Preble & McClellan 21,831.18 "
Aggregate 23,031.18 "

Commenced November 3rd 1879
Completed " 10th "

Subdivision lines not otherwise noted run with Variation 17° 30' East.

The above plat of Township No. 38 North of Range No. 60 East Mount Diablo Meridian is strictly conformable to the field notes of the survey thereof on file in this office which have been examined and approved
U. S. Surv. Genl's Office
Virginia City Nev.
January 8th 1880

E. S. Davis
U. S. Surv. Genl Nev.

Surveys designated	By whom Surveyed	Date of Contract	Amt. of Survey	When Surveyed	No. Con.
Township lines	C. C. Pracy	Oct. 22nd 1868	24 — 00 — 80 ✓	1869	21
Subdivisions blue	Hatch 2nd & Eaton	Aug 15th 1870	2 — 19 — 78 ✓	August 1870	36
"	Barker, Preble & McClellan	Sept. 1st 1879	57 — 63 — 80 ✓	Nov. — 1879	90

2596

T38N, R60E V.D.