These marginal notations are not a part of the official plat.
West Bdy. resurveyed - see R67E. Found mkd. stone at 1/4 cor. 18 & 19.
Cor. 13, 18, 19 & 24 brs. N. 89°16'W 37.29 and mkd. stone at 17, 18, 19 & 20
bears S. 89°09'E. 40.11.

TOWNSHIP No. 45 NORTH RANGE No. 68 EAST MOUNT DIABLO MERIDIAN

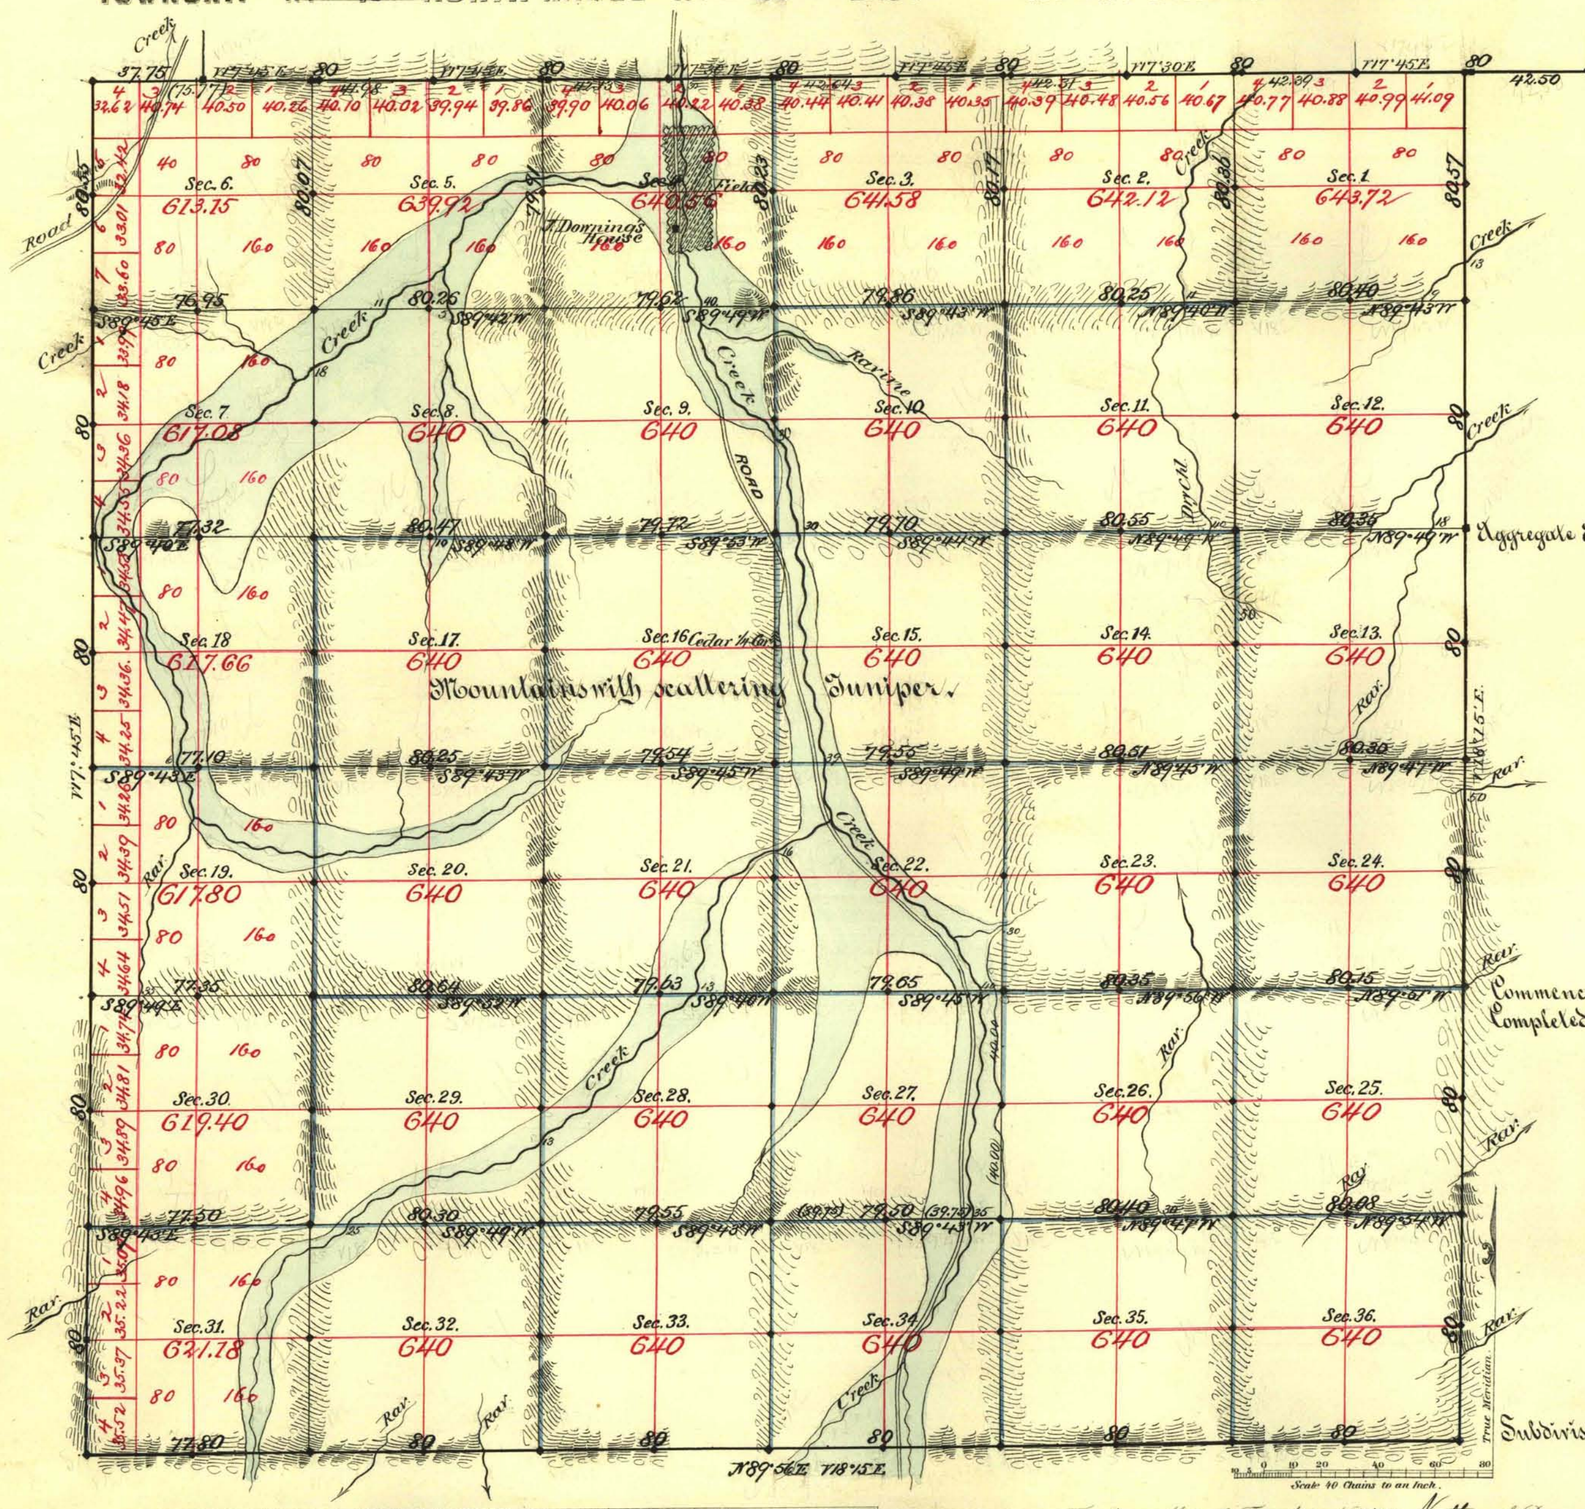

Aggregate Area of Public Land surveyed 22914.17 Acres.

Commenced May 15th 1882.
Completed " 22nd "

Subdivisions run with a Variation of 18° East.

Surveys Designated	By Whom Surveyed	Date of Contract	Amount of Surveys	When Surveyed	No. Con.
W. Bdy.	Monroe & McClellan	Mar. 25th 1881	6 - 00 - 55	1881	120
N. "	Preble & Thorburn	April 10th 1882	6 - 00 - 00	1882	134 135
S & E "	Monroe & McClellan	" " "	11 - 78 - 37	"	" 134
Subdivs. black	" "	" " "	18 - 73 - 06	May "	"
" blue	" "	" " "	40 - 75 - 48	" "	"
Convergency.	" "	" " "	2 - 50 - 85	" "	"

The above Map of Township No. 45 North of Range No. 68 East of Mt. Diablo Meridian is strictly conformable to the field notes of the survey thereof on file in this Office, which have been examined and approved.

Surveyor General's Office.
Reno, Nevada
June 26th 1882

E. S. Davis
Sur. Genl. Nevada.

A. L. Bancroft & Co's Lith. S. F.

3189

T 45N, R68E VD