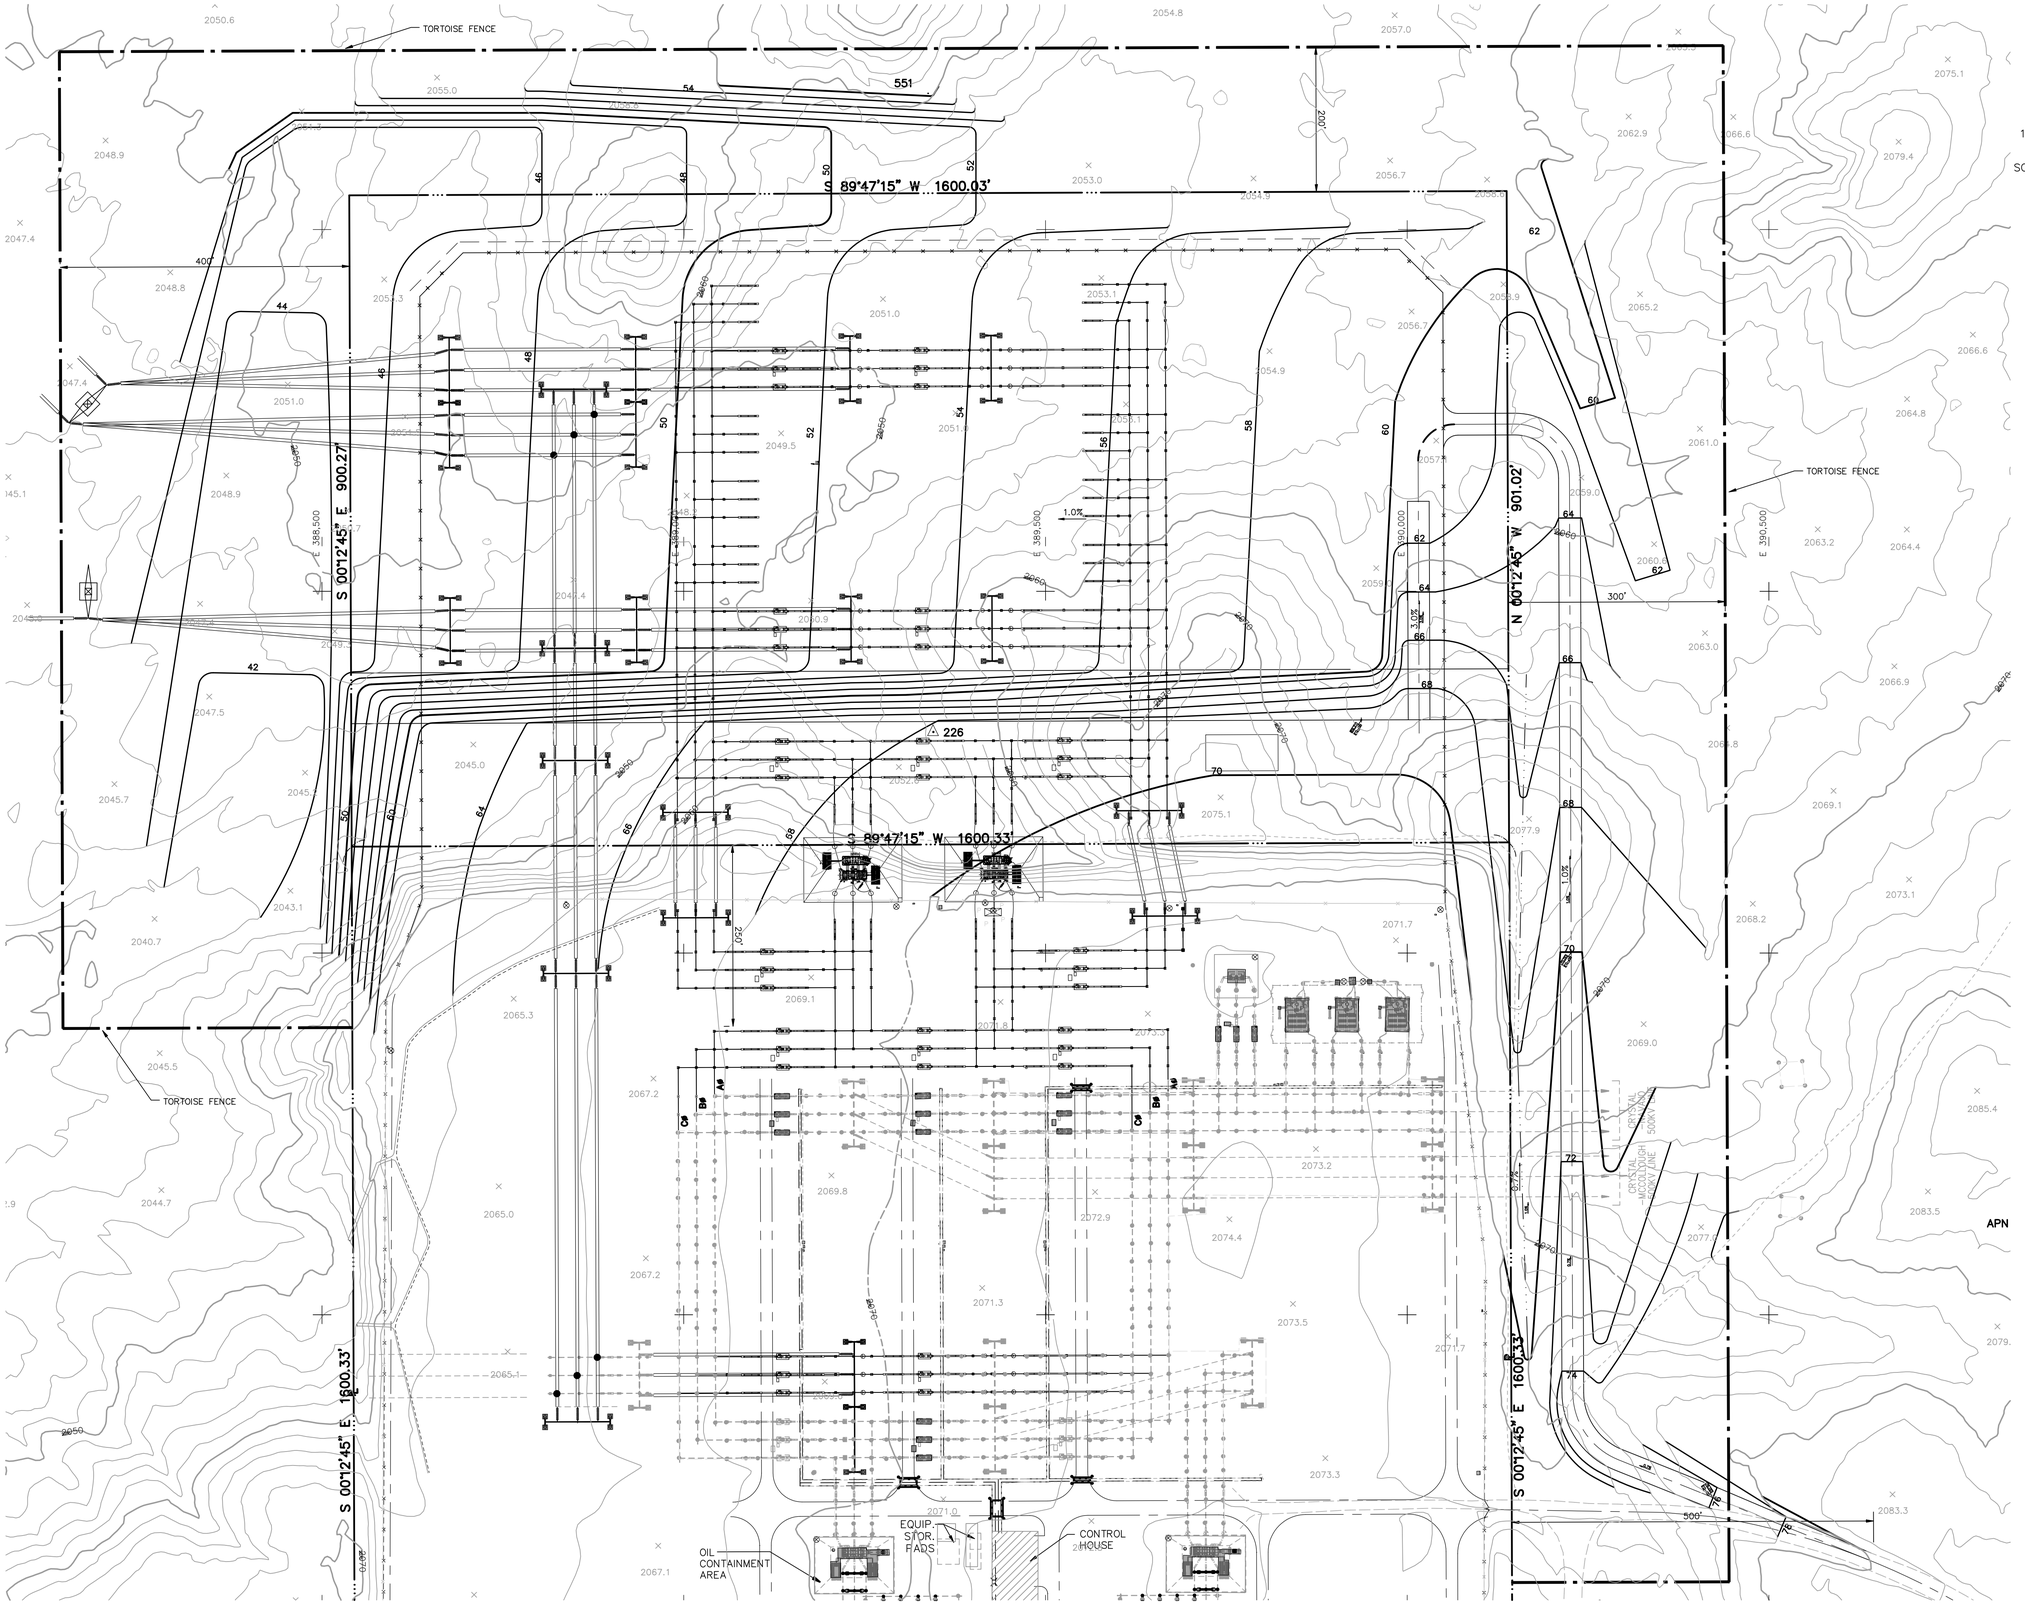

09-24-01
16:49:52

G.C. WALLACE, INC.
Engineering/Architecture
1555 SOUTH RAINBOW BLVD./LAS VEGAS, NEVADA 89146
TELEPHONE: (702) 363-1200 • FAX: (702) 363-8979

F:\589-529\dwg\fig\LIMITS.dwg

Grayson

NEVADA POWER

CRYSTAL SUBSTATION EXPANSION

EXHIBIT

F-1

1 OF 1