PARTIALLY SURVEYED TOWNSHIP 13 NORTH RANGE 69 EAST OF THE MOUNT DIABLO MERIDIAN, NEVADA

PROTRACTION DIAGRAM NO. 183

WHITE PINE COUNTY

ELY GR DIST

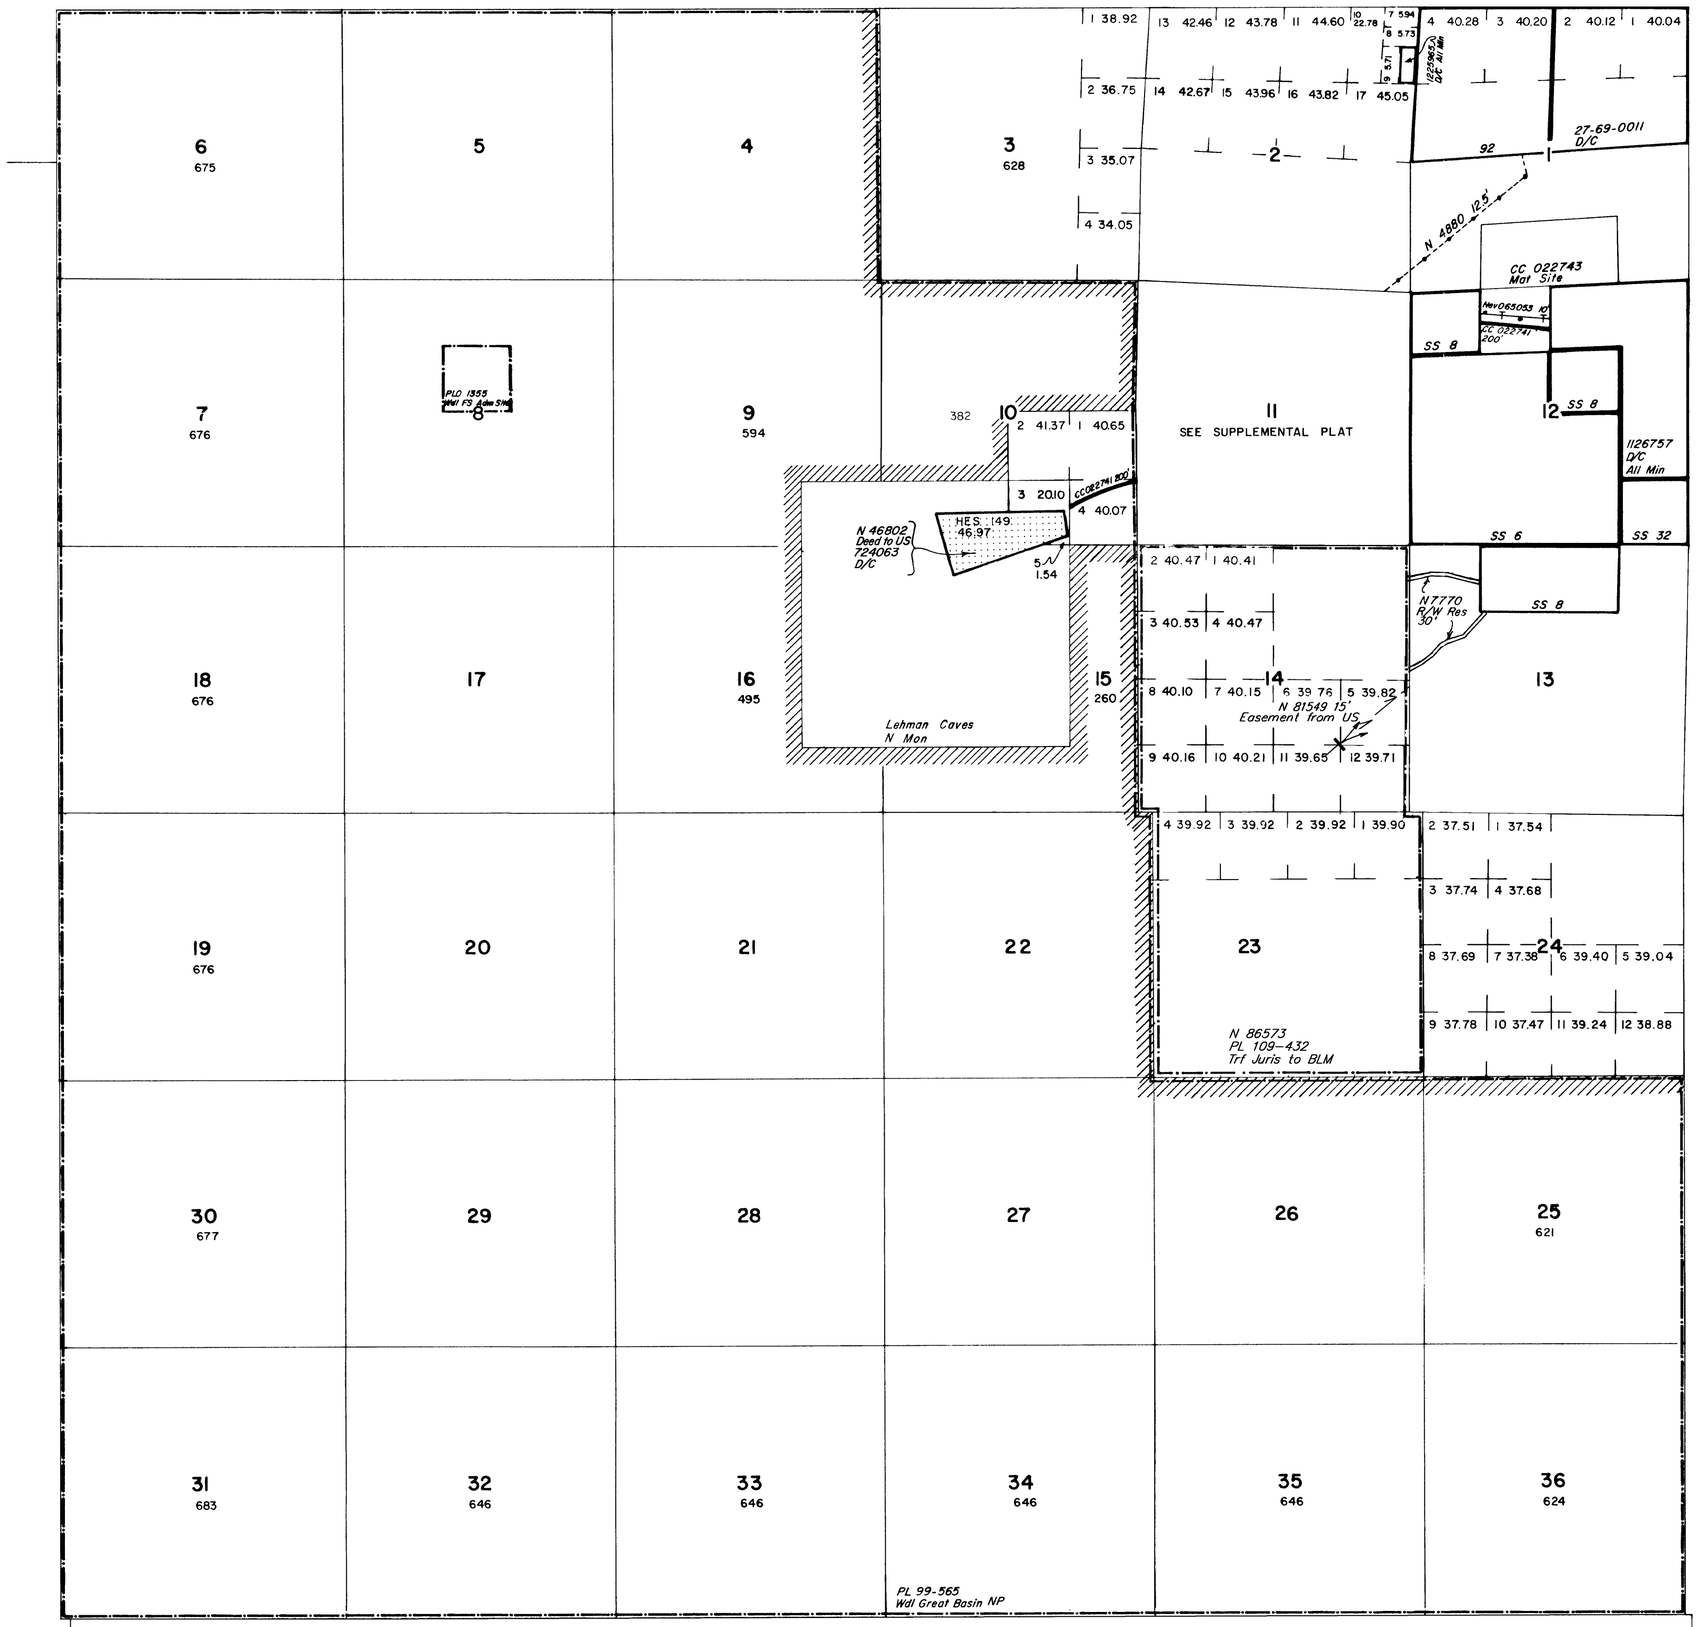

SCALE

10 5 0 10 20 30 60

30 chains to the inch

WARNING STATEMENT

This plat is the Bureau's representation of the Record of Title and should be used only as a graphic display of the township survey data. Records hereon do not reflect title changes which may have been effected by the lateral movements of rivers or other bodies of water. Refer to the cadastral surveys for official survey information.

STATUS OF PUBLIC DOMAIN LAND AND MINERAL TITLES AND ACQUIRED LANDS

MT PLAT

INDEX TO SEGREGATED TRACTS				
RESURVEY	ORIGINAL SURVEY			
TRACT NO	T	R	SEC	SUBDIVISION

FOR ORDERS EFFECTING DISPOSAL OR USE OF UNIDENTIFIED LANDS WITHDRAWN FOR CLASSIFICATION, MINERALS, WATER AND/OR OTHER PUBLIC PURPOSES. REFER TO INDEX OF MISCELLANEOUS DOCUMENTS.

EAR

Sec 1: S1/2

Sec 2: Lots 7-17, E1/2SE1/4, NE1/4NE1/4, S1/2

Sec 3: All

Sec 11: Lots 1,2, NW1/4, E1/2SW1/4, W1/2 NE1/4NW1/4SW1/4, S1/2SW1/4NW1/4SW1/4, SW1/4SW1/4, NW1/4SE1/4

Sec 12: NE1/4 SE1/4, E1/2 NE1/4, NW1/4NE1/4, NE1/4NW1/4

Sec 13: NE1/4 NE1/4, NW1/4NW1/4, S1/2N1/2, S1/2

N 7770 Easement 44 ID 513 1 rects Sec 13

Dependent Resurvey filed 10/18/1976, 6/15/89

CURRENT TO	BY	CURRENT TO	BY
12/21/2023	*ART*		

PLAT TYPE

N-040
T. 13N
R. 69E