TOWNSHIP 35 NORTH RANGE 40 EAST OF THE MOUNT DIABLO MERIDIAN, NEVADA

HUMBOLDT COUNTY

WINNEMUCCA GR DIST

STATUS OF PUBLIC DOMAIN
LAND AND MINERAL TITLES

MT PLAT

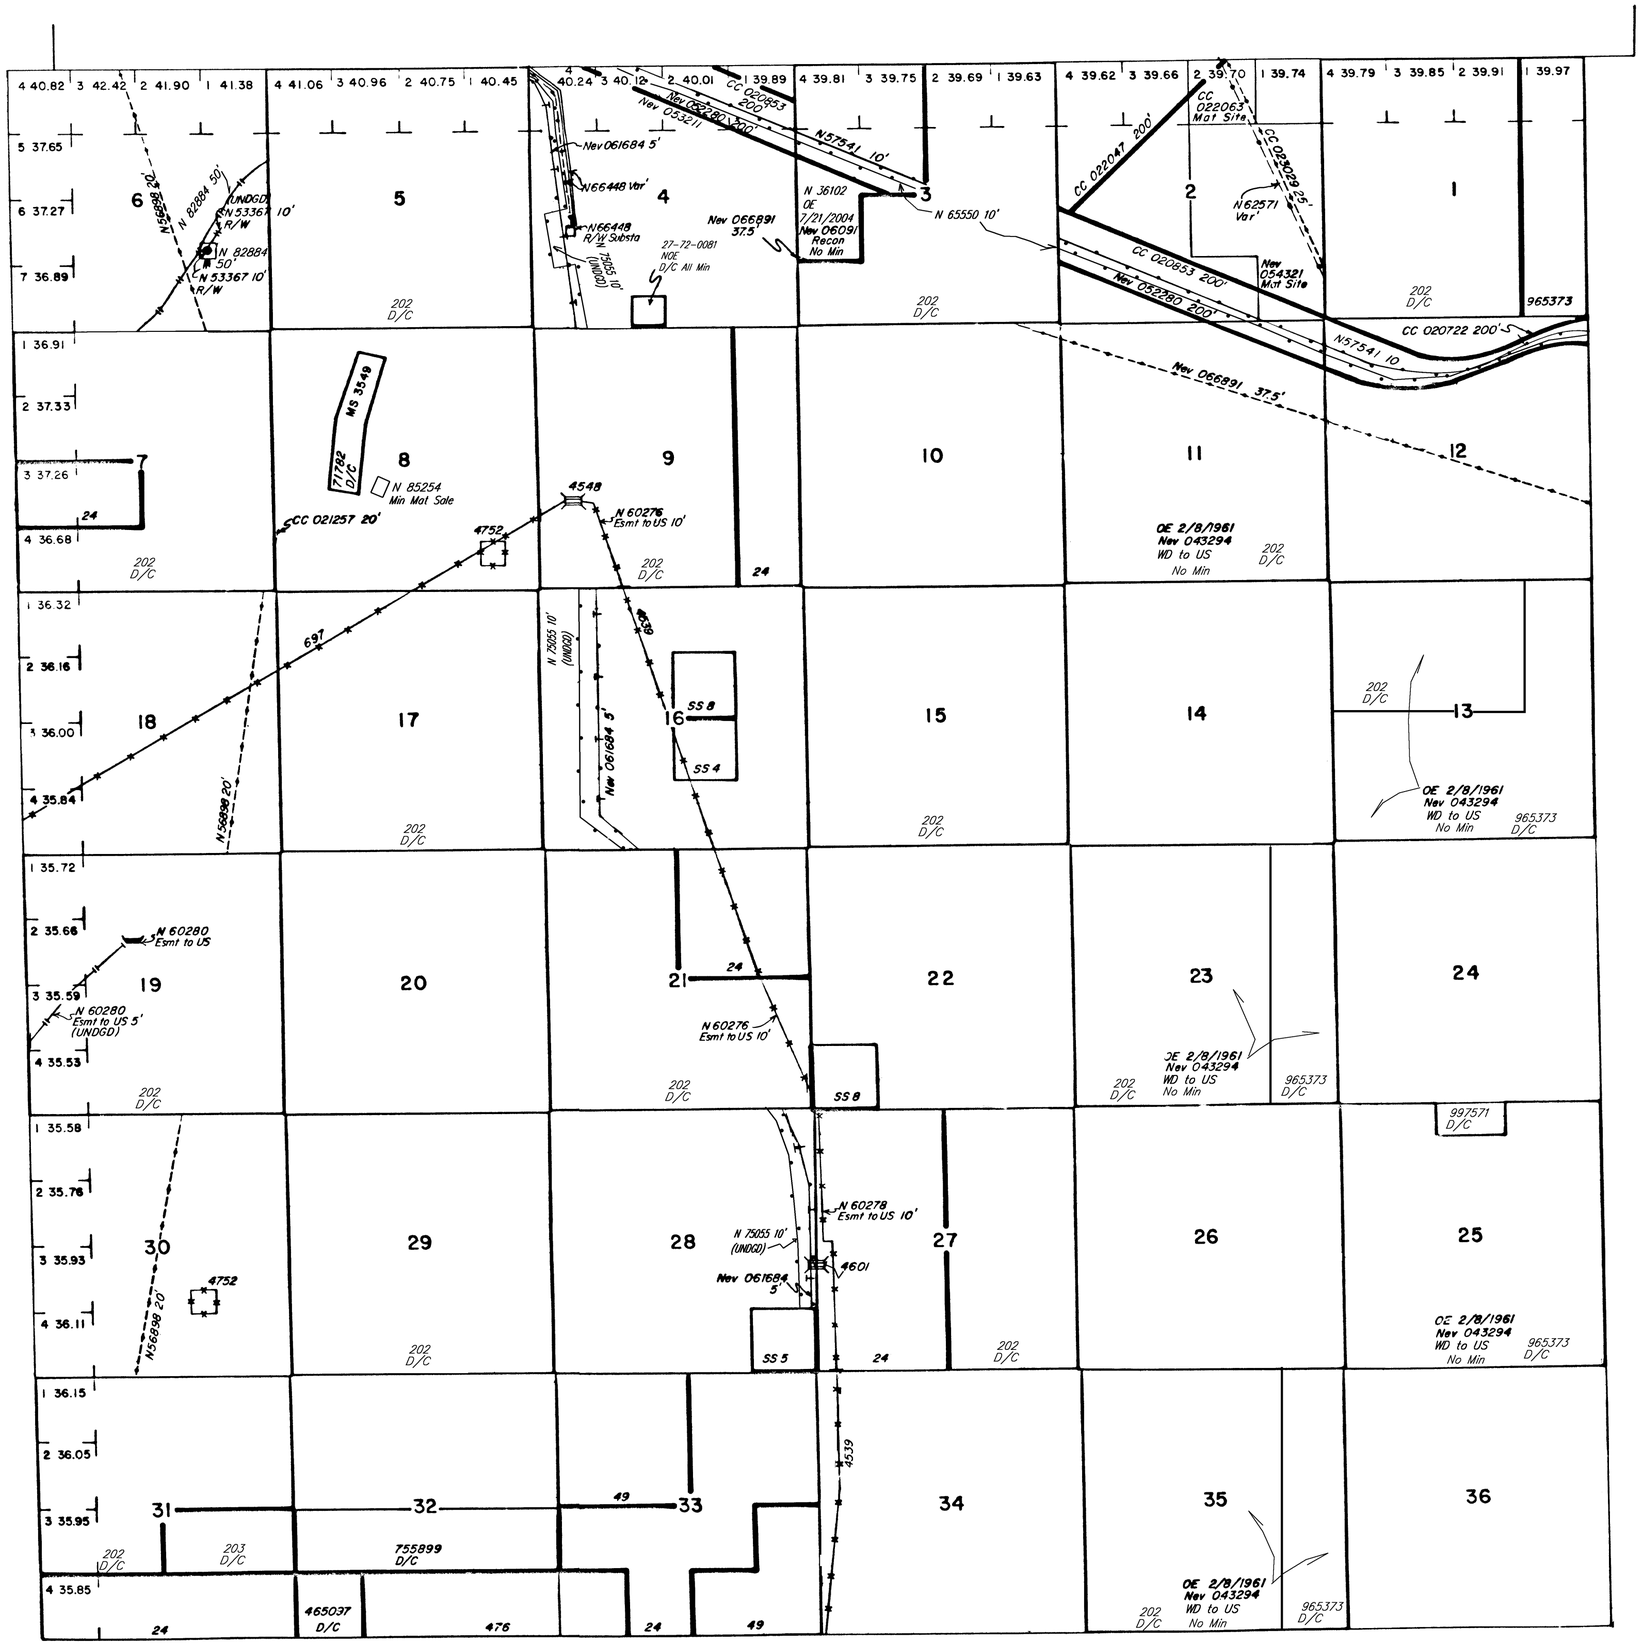

SCALE

10 5 0 10 20 30 60

30 chains to the inch

WARNING STATEMENT

This plat is the Bureau's Record of Title and should be used only as a graphic display of the township survey data. Records hereon do not reflect title changes which may have been been effected by lateral movements of rivers or other bodies of water. Refer to the cadastral surveys for official survey information.

INDEX TO SEGREGATED TRACTS				
RESURVEY	ORIGINAL SURVEY			
TRACT NO	T	R	SEC	SUBDIVISION

FOR ORDERS EFFECTING DISPOSAL OR USE OF UNIDENTIFIED LANDS WITHDRAWN FOR CLASSIFICATION, MINERALS, WATER AND/OR OTHER PUBLIC PURPOSES. REFER TO INDEX OF MISCELLANEOUS DOCUMENTS.

CC 020891: Nev 023029 subject to all prior existing rights or claims

Nev 066891 R/W Trans Line affects: Sec 4 SW1/4NW1/4, N1/2S1/2; Sec 6 Lots 1,2,3,4

N 59921 R/W Trans line
Sec 6 Lot 3, W/1

CURRENT TO	BY
7/25/08	MS
8/5/08	MS
12/6/11	MS
6/10/14	MS

N-020
T. 35 N.
R. 40 E.