TOWNSHIP 36 NORTH RANGE 38 EAST OF THE MOUNT DIABLO MERIDIAN, NEVADA

HUMBOLDT COUNTY

WINNEMUCCA GR DIST

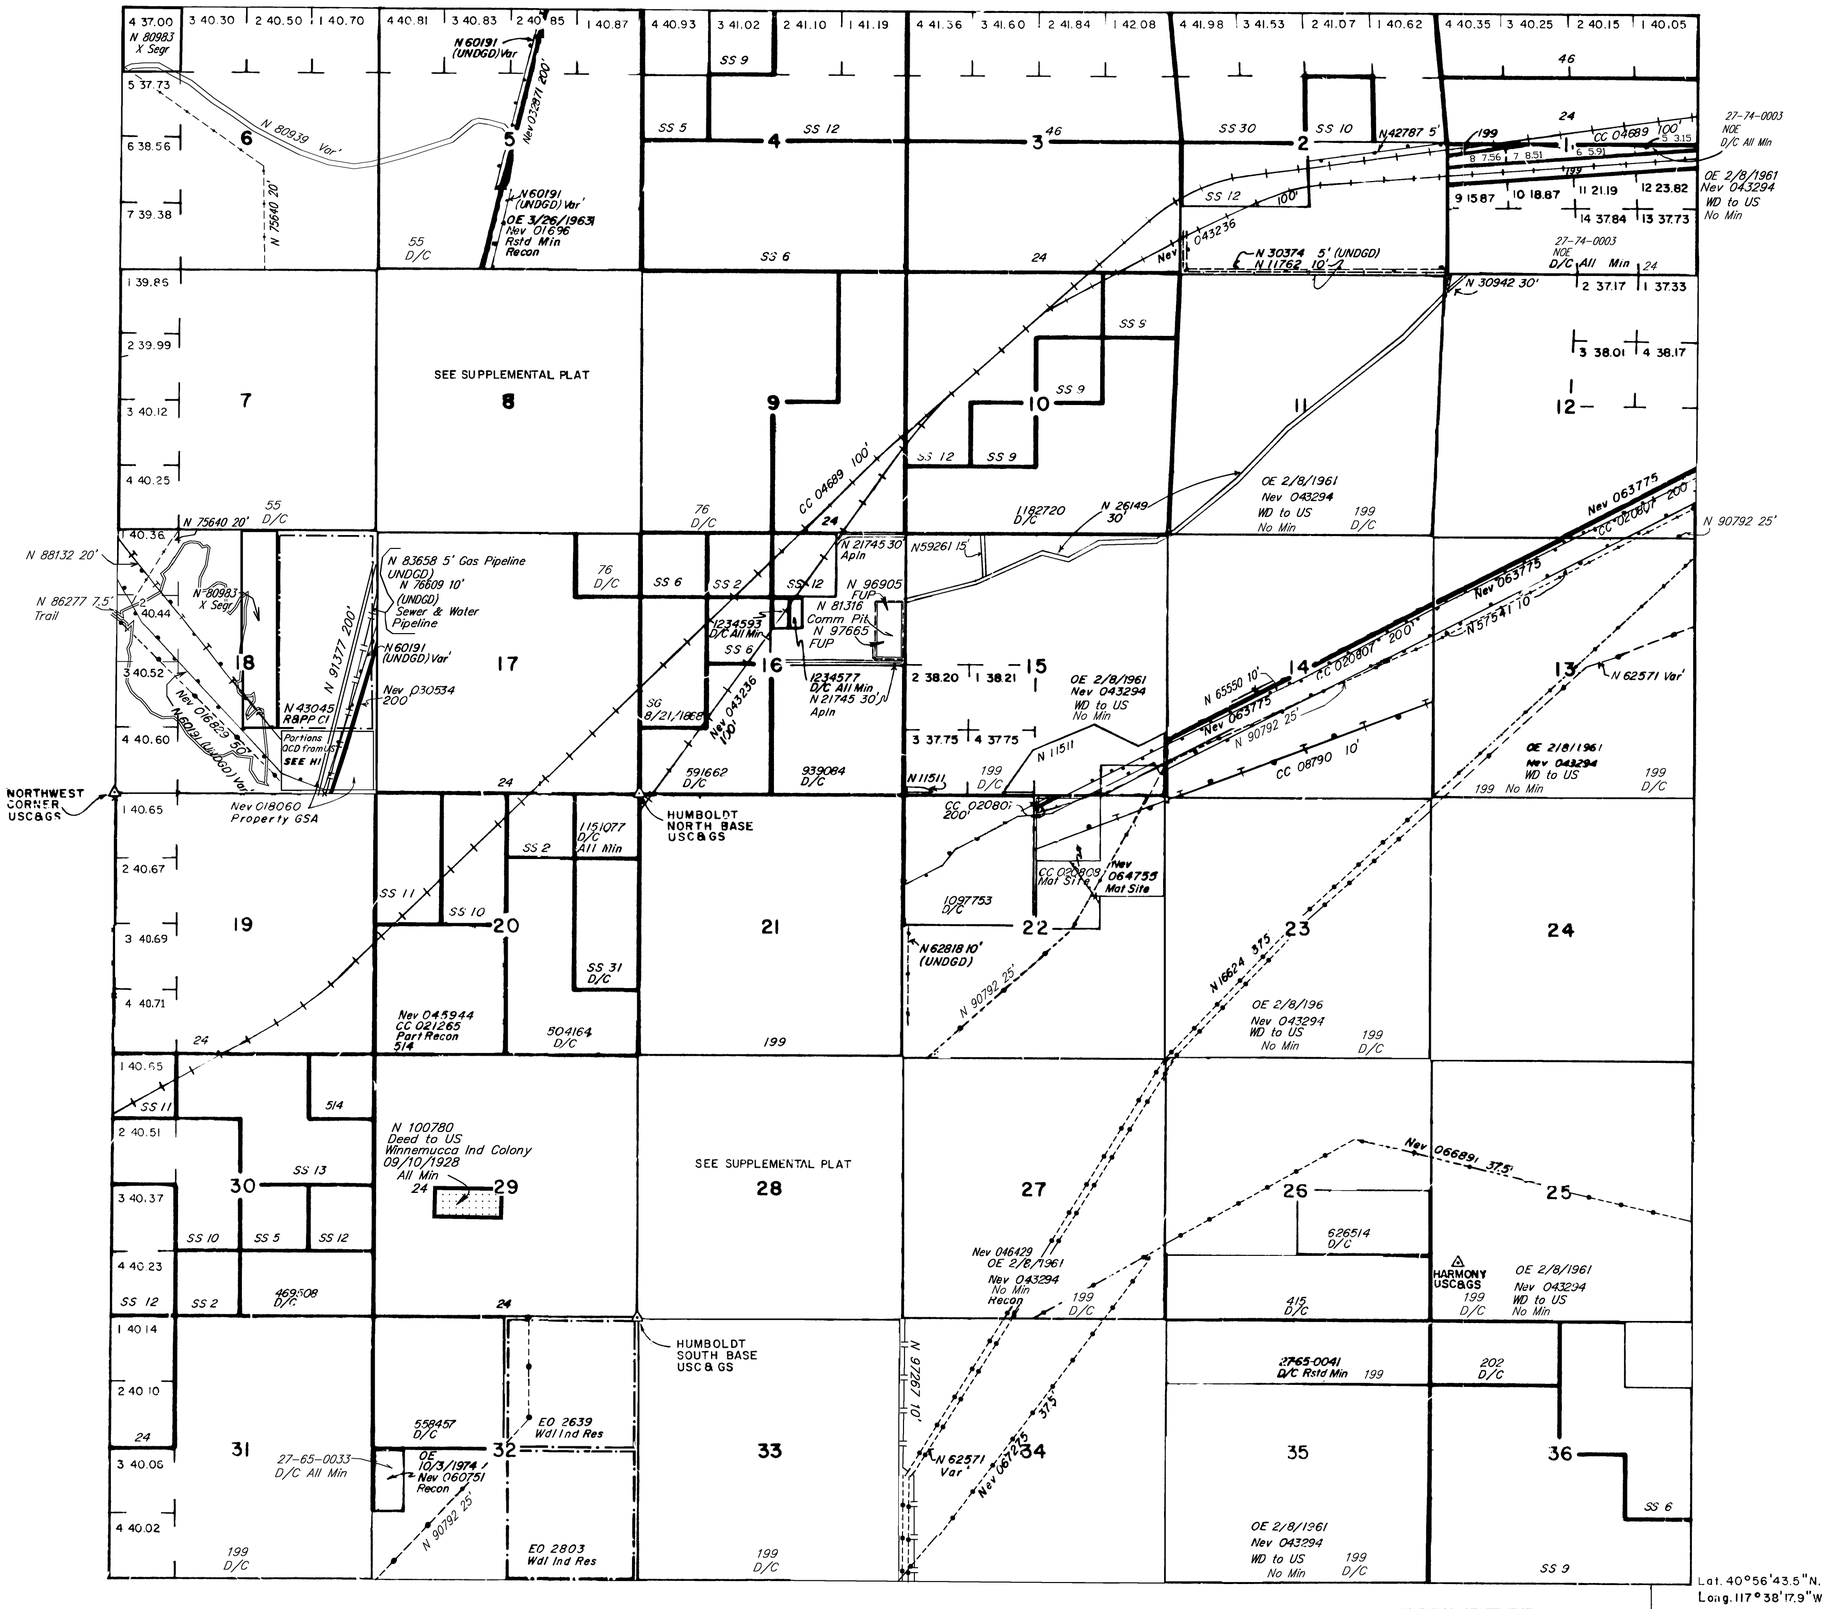

WARNING STATEMENT

This plat is the Bureau's representation of the Record of Title and should be used only as a graphic display of the township survey data. Records hereon do not reflect title changes which may have been effected by the lateral movements of rivers or other bodies of water. Refer to the cadastral surveys for official survey information.

STATUS OF PUBLIC DOMAIN LAND AND MINERAL TITLES

MT PLAT

INDEX TO SEGREGATED TRACTS				
RESURVEY	ORIGINAL SURVEY			
TRACT NO	T	R	SEC	SUBDIVISION

FOR ORDERS EFFECTING DISPOSAL OR USE OF UNIDENTIFIED LANDS WITHDRAWN FOR CLASSIFICATION, MINERALS, WATER AND/OR OTHER PUBLIC PURPOSES, REFER TO INDEX OF MISCELLANEOUS DOCUMENTS.

CC 08790 subject to all prior exiting rights or claims

N 43045 Sear from Approp under the other public land laws Inc Loc under the mining laws EFF 3/25/1986
Sec 16: E1/2NE1/4, E1/2W1/2NE1/4, E1/2NW1/4SE1/4 NE1/4SE1/4

N 12682 Hwy Dept R/W
Sec 20, SW1/4 W/1

N 54054 R/W Transline 7.5'
Sec 20, SW1/4, W/1

N 57138 Unauthorized Landfill
Sec 16: SE1/4 NE1/4

N 59505 R/W Pipeline, Wa Well, 2 Wa Tanks, 2 Five-Acre Sites
Sec 22: W1/2W1/2W1/2SW1/4, W/1
Sec 27: W1/2W1/2W1/2W1/2, W/1

N 59851 R/W 60' Slope, Drainage Control Ditch, & Rd at Landfill 30'
Sec 6: Lot 4, W/1

N 59451 R&PP Cl & Lse
Sec 32: W1/2 NW1/4 NW1/4 SW1/4

N 61254 DCD from US
Sec 20: Within the E1/2 SW1/4

CURRENT TO	BY
12/7/11	MS
10/24/2012	SLP
4/5/2013	SLP
12/6/16	MS
10/04/2019	LAJ
11/04/2019	LAJ
11/2/2020	ART
10/04/2021	DMG
05/16/2022	MR

T. 36 N
R. 38 E

1