PARTIALLY SURVEYED TOWNSHIP 8 SOUTH RANGE 61 EAST OF THE MOUNT DIABLO MERIDIAN, NEVADA

PROTRACTION DIAGRAM NO. 190

LINCOLN COUNTY

ELY **GR DIST**

STATUS OF PUBLIC DOMAIN
LAND AND MINERAL TITLES
AND ACQUIRED LAND

MT/USE PLAT

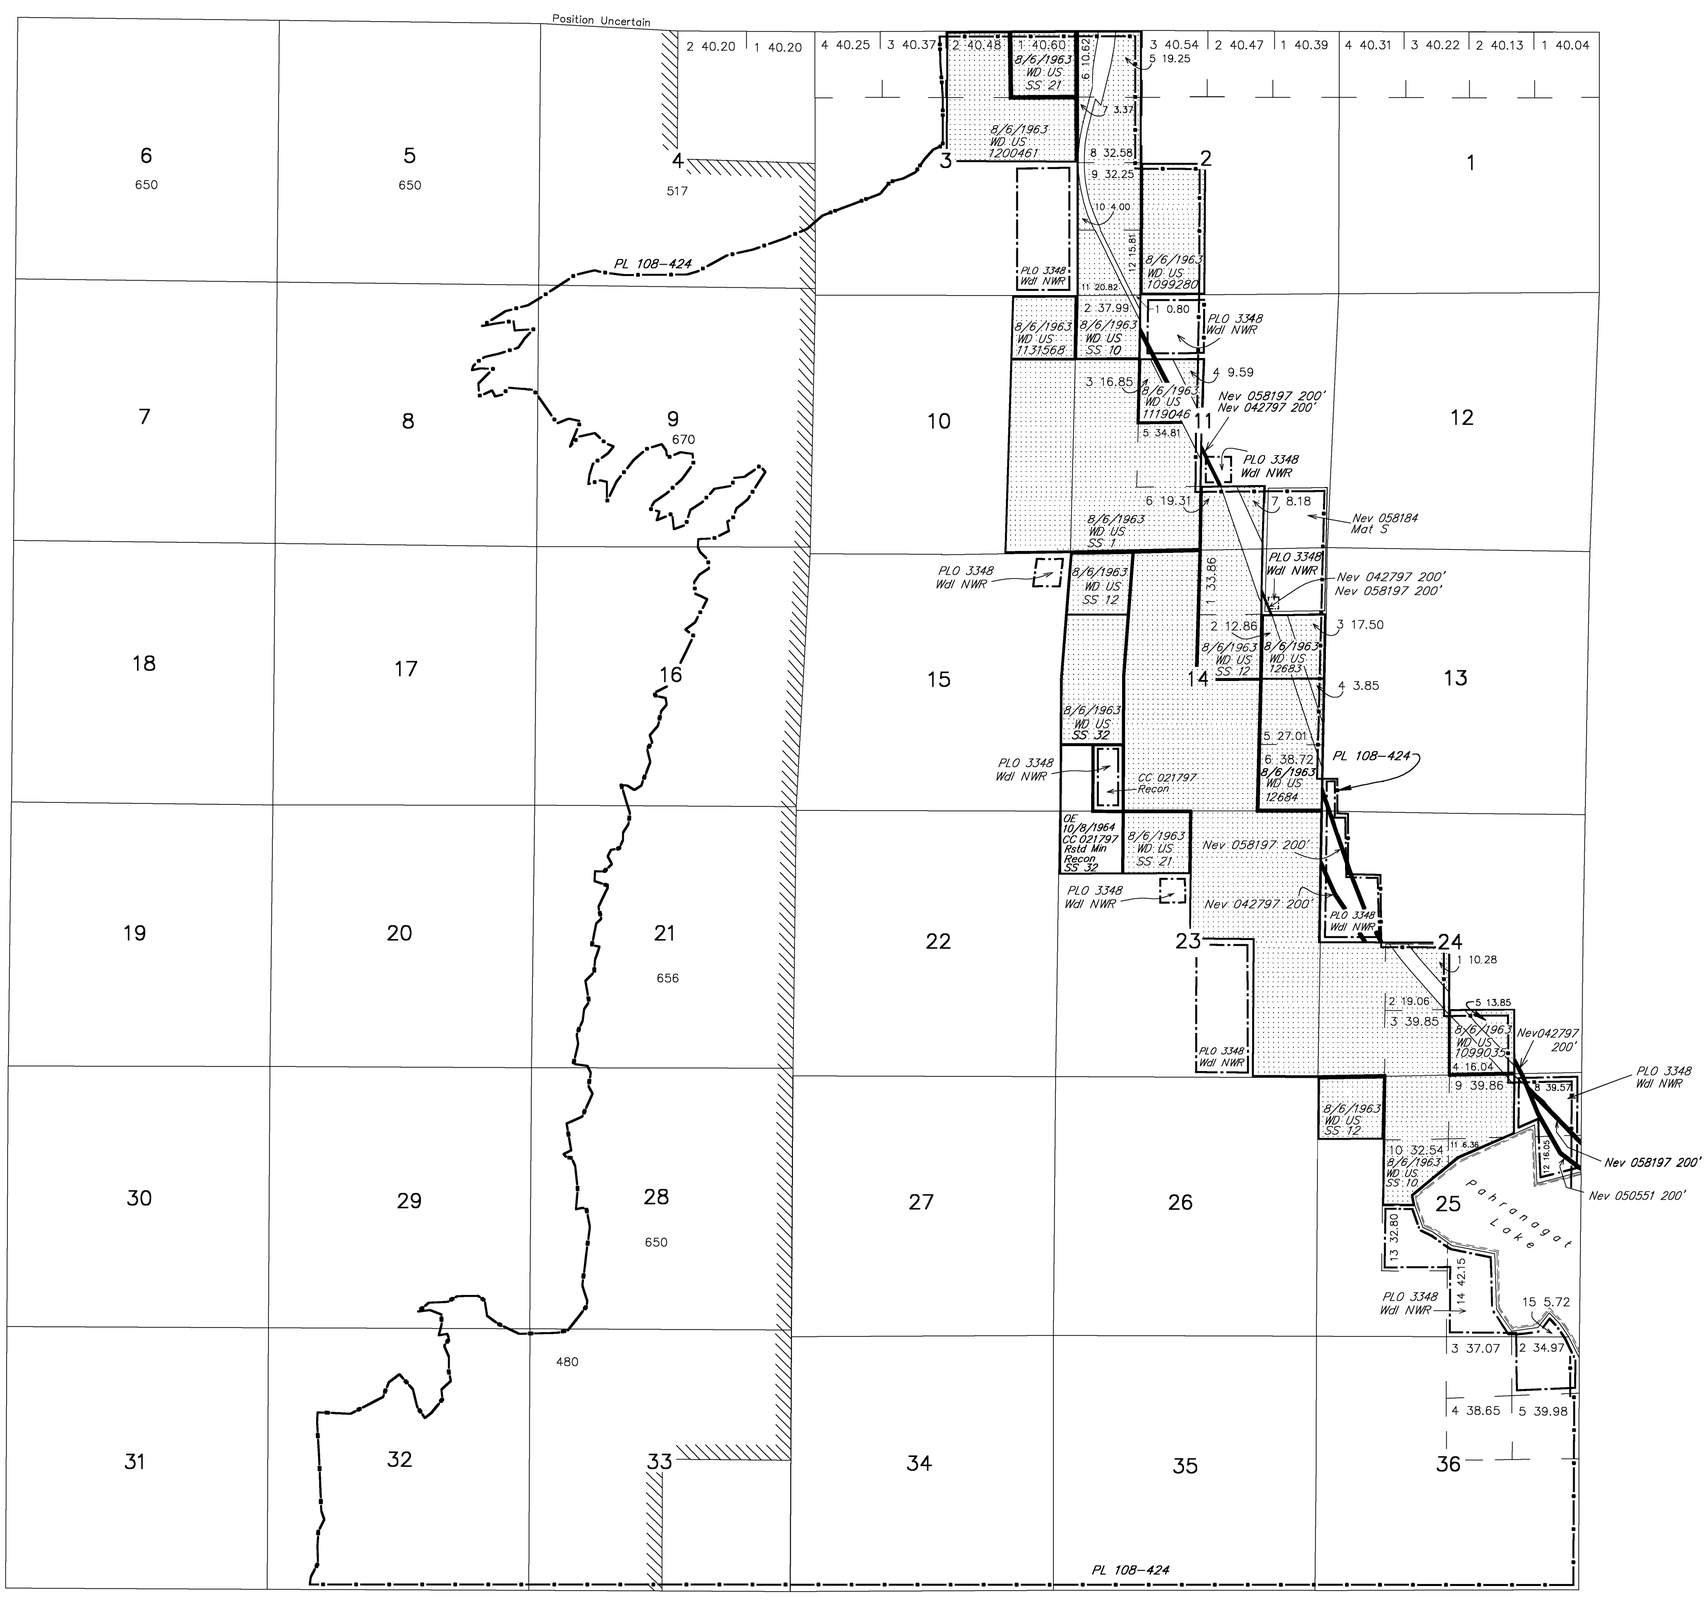

INDEX TO SEGREGATED TRACTS				
RESURVEY	ORIGINAL SURVEY			
TRACT NO	T	R	SEC	SUBDIVISION

FOR ORDERS EFFECTING DISPOSAL OR USE OF UNIDENTIFIED LANDS WITHDRAWN FOR CLASSIFICATION, MINERALS, WATER AND/OR OTHER PUBLIC PURPOSES, REFER TO INDEX OF MISCELLANEOUS DOCUMENTS.

PLO 3348 Wdl NWR Sec 14 SW1/4 SW1/4 NE1/4 NE1/4

Acquired Lands in Secs 2,3,10,11,14,23,24 & 25 under the Adm Juris F & W S Dept of Interior

Certain lottings in Secs 2, 11, 24 & 25 represent precisely the same lands described in the deeds of acquired lands referanced in the field notes of 3/2/2012 Dependent Resurvey.
See Warranty deed of 3/21/1962 for acreage of parcels 1317G, 1317H, 1317I, 1317J, 1317K, 1317L, 1317M, 1318A.
These parcels are owned by the State of Nevada.

CURRENT TO	BY	CURRENT TO	BY
2/13/20	ART		

N-050
T. 8 S
R. 61 E

PLAT TYPE

SCALE
10 5 0 10 20 30 60
30 chains to the inch

WARNING STATEMENT

This plat is the Bureau's representation of the Record of Title and should be used only as a graphic display of the township survey data. Records hereon do not reflect title changes which may have been effected by the lateral movements of rivers or other bodies of water. Refer to the cadastral surveys for official survey information.