TOWNSHIP 24 SOUTH RANGE 60 EAST OF THE MOUNT DIABLO MERIDIAN, NEVADA

CLARK COUNTY

LAS VEGAS GR DIST

STATUS OF PUBLIC DOMAIN
LAND AND MINERAL TITLES

MT PLAT

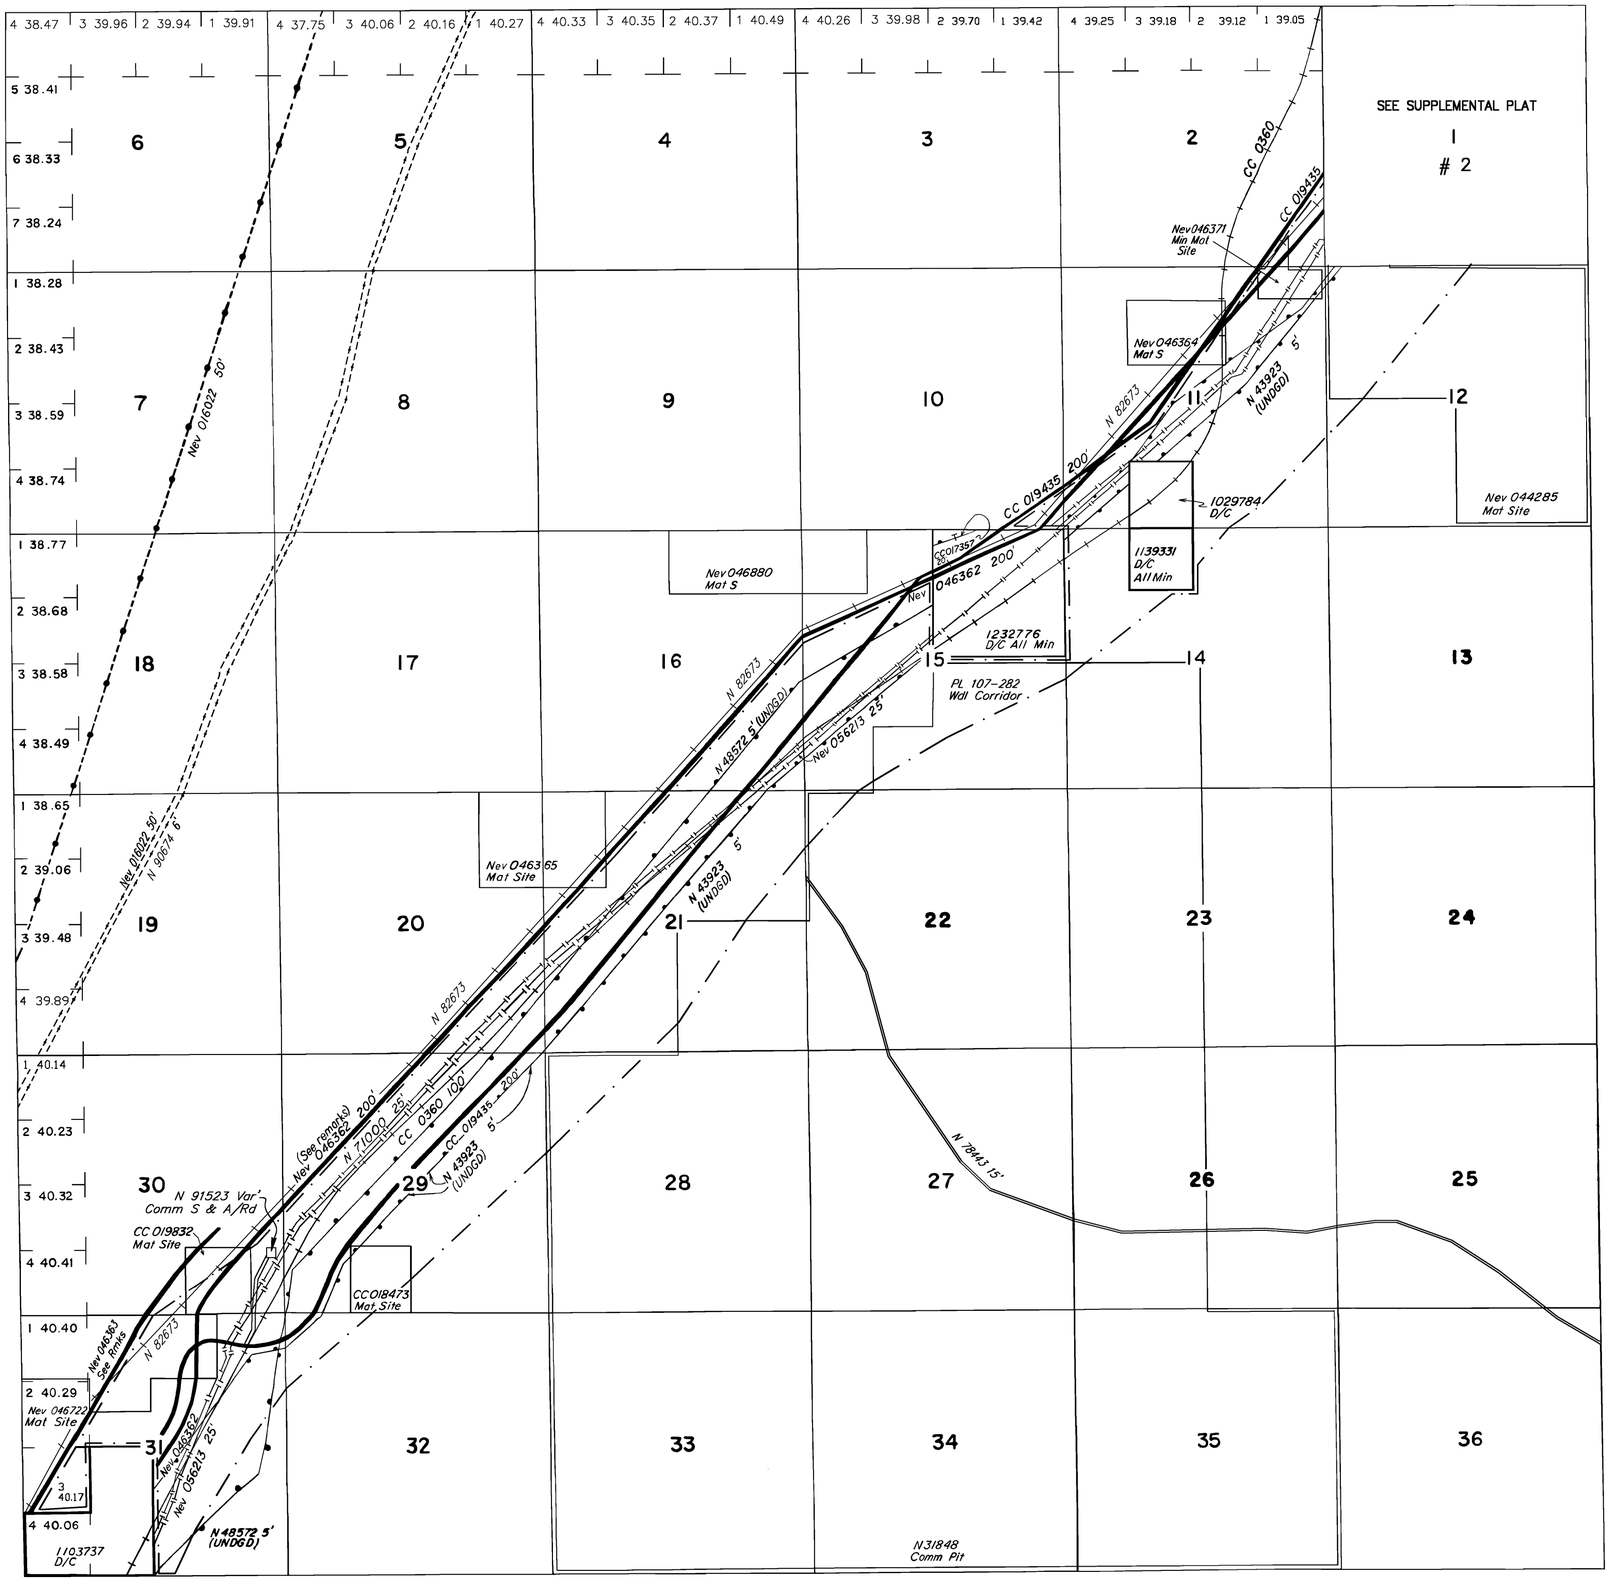

SCALE

10 5 0 10 20 30 60

30 chains to the inch

WARNING STATEMENT

This plat is the Bureau's representation of the Record of Title and should be used only as a graphic display of the township survey data. Records hereon do not reflect title changes which may have been effected by the lateral movements of rivers or other bodies of water. Refer to the cadastral surveys for official survey information.

INDEX TO SEGREGATED TRACTS				
RESURVEY	ORIGINAL SURVEY			
TRACT NO	T	R	SEC	SUBDIVISION

FOR ORDERS EFFECTING DISPOSAL OR USE OF UNIDENTIFIED LANDS WITHDRAWN FOR CLASSIFICATION, MINERALS, WATER AND/OR OTHER PUBLIC PURPOSES, REFER TO INDEX OF MISCELLANEOUS DOCUMENTS.

Nev 046362 R/W Hwy acquires additional lands in relation to CC 019435 R/W Hwy Secs 29, 32

Rights of Way in Secs 30 and 31 are plotted from best avail data. They may not be portrayed as actually constructed in relation to the Sec lines

N 47888 R/W Tel Line 10'
Sec 1: W1/2, NW1/4NE1/4, W/1
Sec 10: SE1/4SE1/4, W/1
Sec 11: SW1/4, NW1/4SE1/4, NE1/4, W/1
Sec 12: NW1/4NW1/4, W/1
Sec 15: SW1/4, SE1/4NW1/4, W/1
Sec 16: SE1/4SE1/4, W/1
Sec 20: SE1/4SE1/4, W/1
Sec 21: SW1/4, SE1/4NW1/4, NW1/4NE1/4, W/1
Sec 29: SW1/4, NW1/4SE1/4, NE1/4, W/1
Sec 31: NW1/4SE1/4, NE1/4, W/1
Sec 32: NW1/4NW1/4, W/1

CURRENT TO	BY
9/29/15	MS
01/11/2022	ART
11/3/04	MS
7/22/05	MS
10/31/05	MS
8/15/07	MS
4/7/08	MS
6/12/09	SLL
9/03/2013	SLL
6/4/2014	SLL

N050
T. 24S
R. 60E

1