TOWNSHIP No. 1 NORTH RANGE No. 33 EAST MOUNT DIABLO MERIDIAN

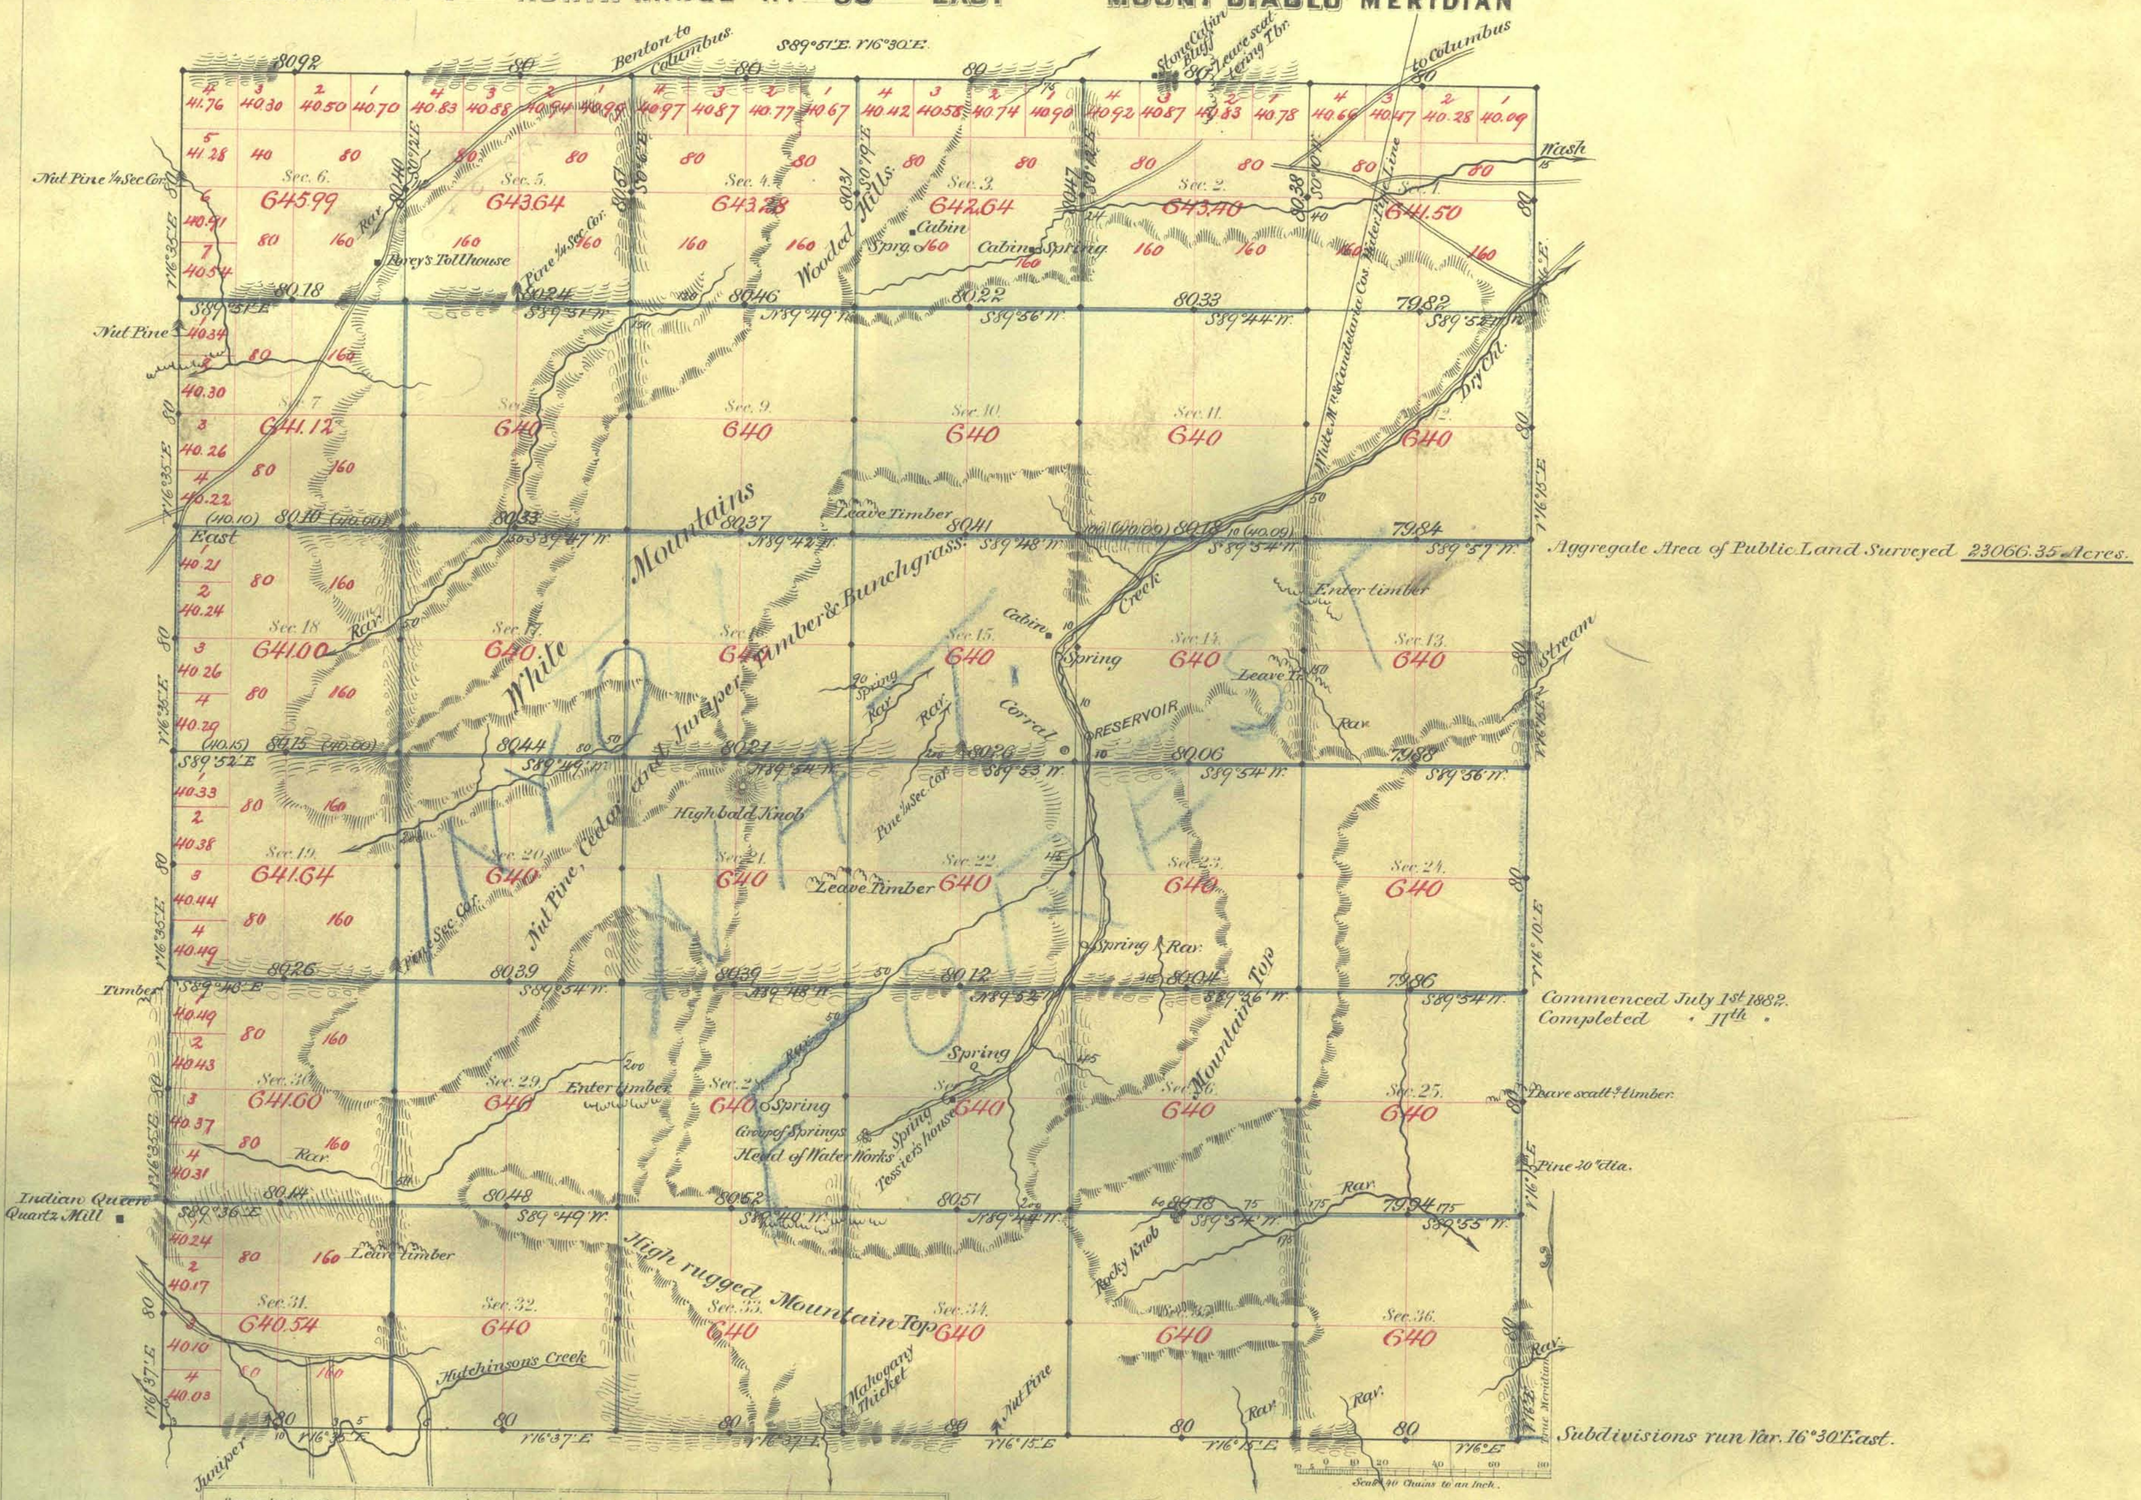

Surveys Designated	By Whom Surveyed	Date of Contract	Amount of Surveys	When Surveyed	No. Con.
East Boundary	Hatch, Barker & Eaton	June 16th 1877	36 - 00 - 00		76
West "	E. L. Bridges	May 30th 1878	6 - 00 - 00		81
South "	Hatch, Barker & Eaton	Febr. 12th "	6 - 00 - 00		78
North "	Conkling & Stewart	May 15th 1882	6 - 00 - 92	1882	137
Subdivisions bk	" "	" " "	7 - 40 - 94	July "	"
" blue			52 - 47 - 44	" "	"

The above Map of Township No. 1 North of Range No. 33 East of Mt. Diablo Meridian is strictly conformable to the field notes of the survey thereof on file in this Office, which have been examined and approved.

Surveyor General's Office.
Reno, Nevada
August 4th 1882

[signature]
Sur.r Gen.l Nevada

A. L. Bancroft & Co's Lith. N.Y.

0902

T 1 N, R 33 E.