TOWNSHIP Nº 1 NORTH RANGE Nº 50 EAST MOUNT DIABLO MERIDIAN

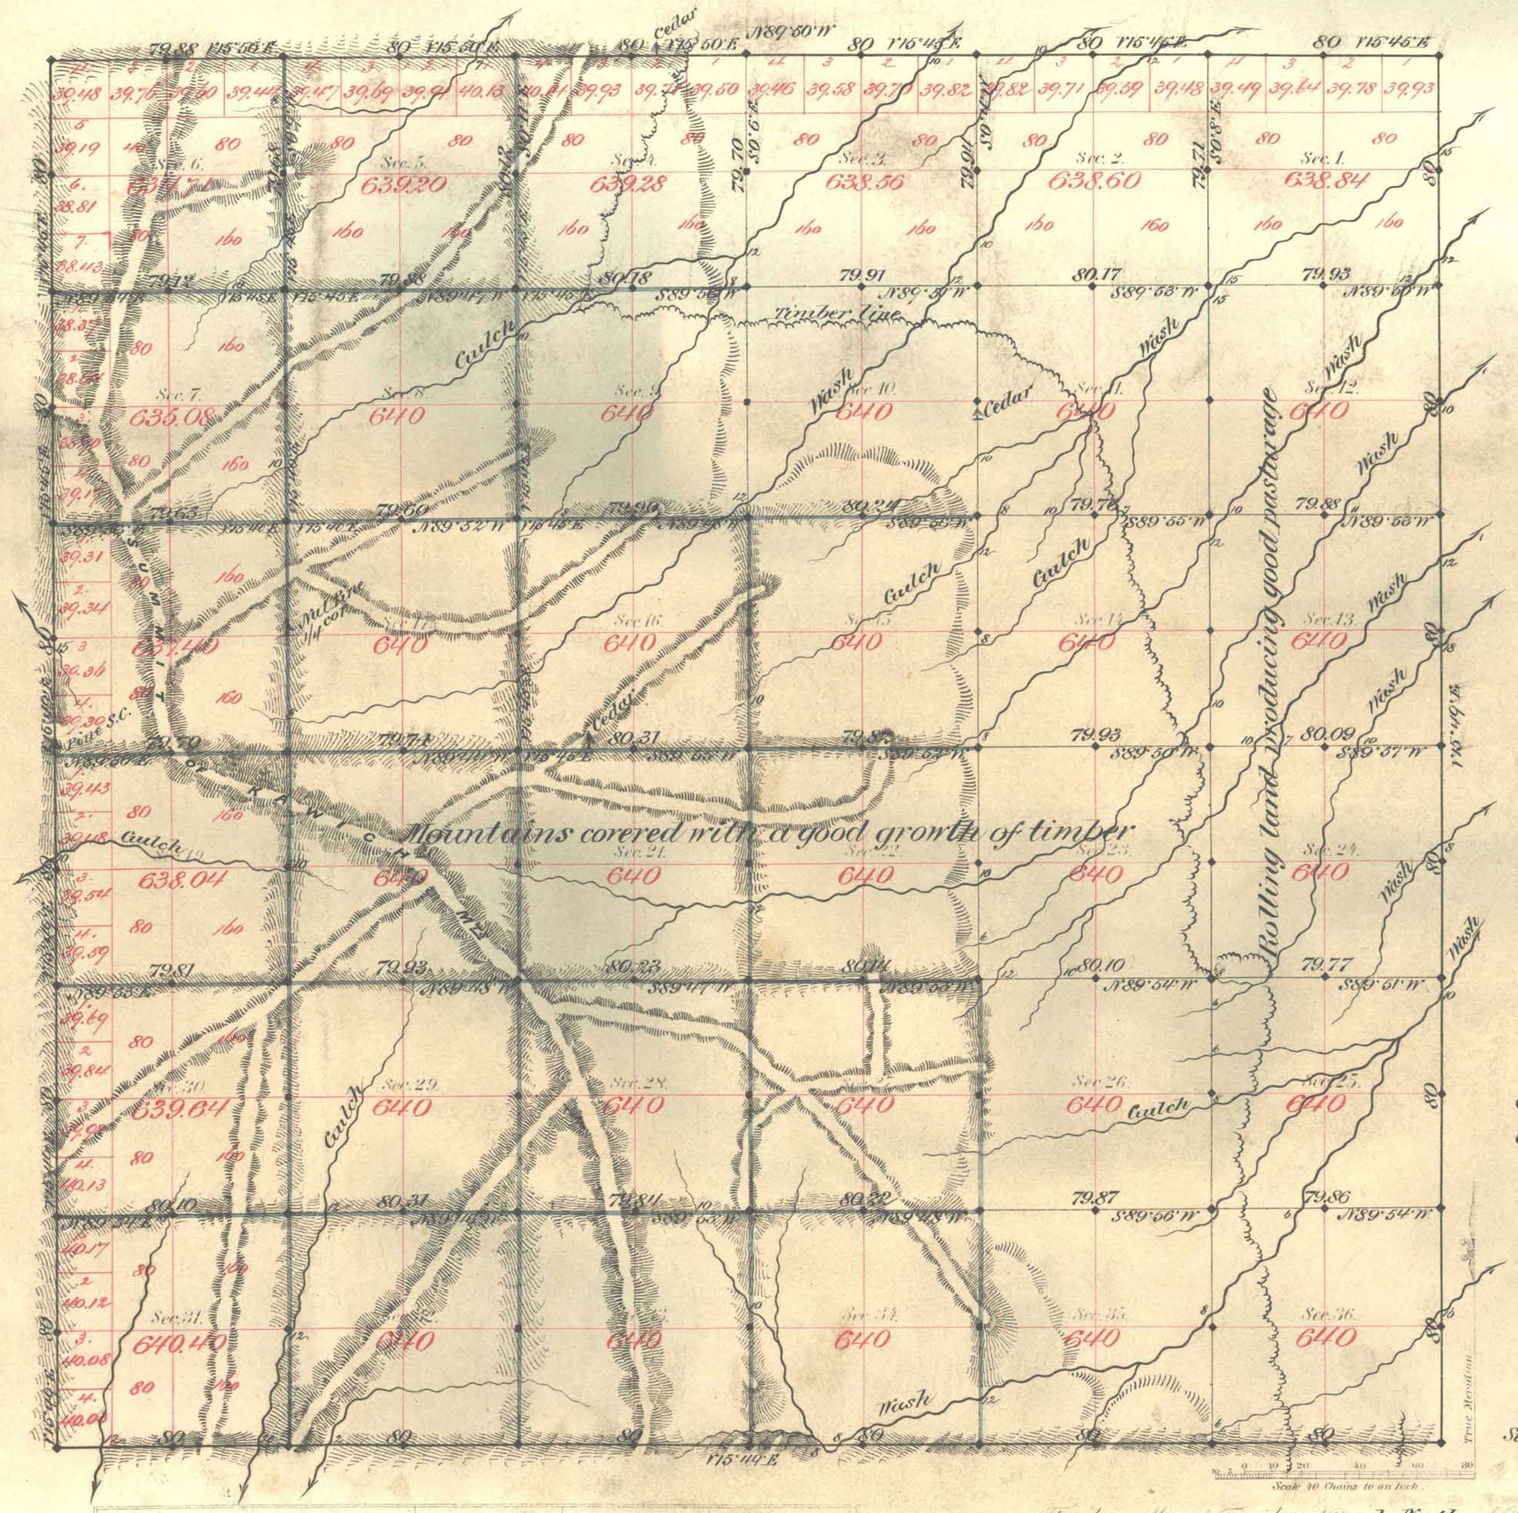

Aggregate area of Public land surveyed 23.019.75 Ac.

Commenced April 18th 1883
Completed " 20th "

Subdivisions not noted run with a Variation of 15° 49' E.

Surveys Designated	By Whom Surveyed	Date of Contract	Amount of Surveys	When Surveyed	Nº Corr
Township lines	C. F. Putnam	Aug. 5th 1882	23 79 38	1882	161
Subdivns. black	" "	" " "	22 78 62	April 1883	"
" blue	" "	" " "	36 78 52	" "	"

The above Map of Township Nº 1 North of Range Nº 50 East Mt. Diablo Meridian is strictly conformable to the field notes of the survey thereof on file in this Office, which have been examined and approved.

Surveyor Generals Office, Reno Nevada
September 15th 1883

L. L. Downing, Surv. Genl.

A. J. Bancroft & Co. lith. S.F.

1891

T 1 N, R 50 E

V.D.