TOWNSHIP Nº 1 NORTH RANGE Nº 58 EAST MOUNT DIABLO MERIDIAN

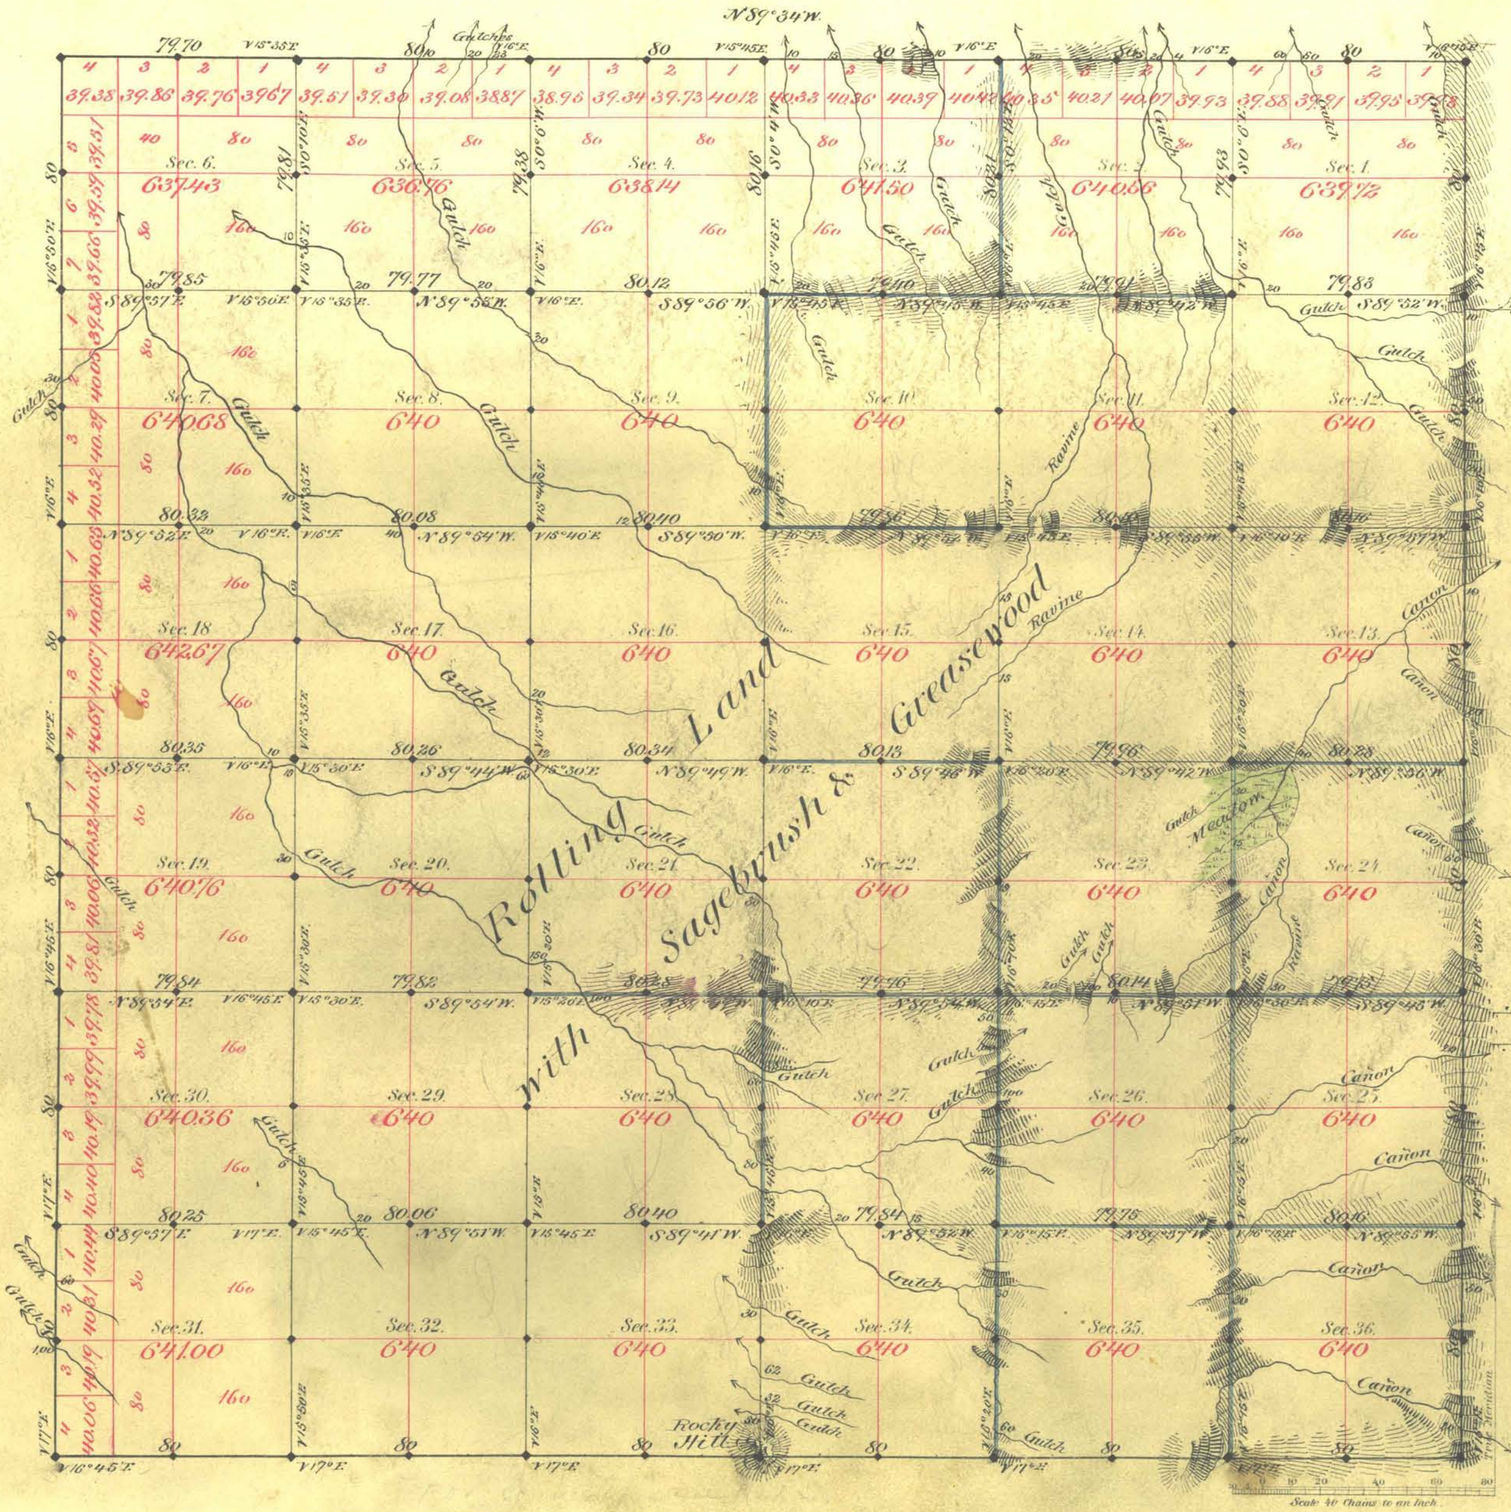

Aggregate Area of Public Lands Surveyed 23039.58 Acres

Surveys Commenced Oct. 3rd 1881

" Completed " 10th "

Surveys Designated	By Whom Surveyed	Date of Contract	Amount of Surveys	When Surveyed	Nº Corr.
S. Boundary	Monroe & Bateman	Nov. 12th 1872	6 chs 00 lks		53
N. E. & W. do	Reilly & Magee	April 27th 1881	17-79-70	1881	126
Subd's. Black's	" "	" " "	10-01-03	"	"
" Blue's	" "	" " "	19-79-63	"	"

The above Map of Township No. 1 North of Range No. 58 East Mt. Diable Meridian is strictly conformable to the field notes of the survey thereof on file in this Office, which have been examined and approved.

Surveyor Generals Office, Virginia City Nevada, December 13th 1881

D. S. Parry
Sur. Gen'l Nev.

A. L. Bancroft & Co's Lith. S. F.

2430

T 1 N, R 58 E
MD