ORIGINAL

TOWNSHIP Nº 3 NORTH, RANGE Nº 57 EAST, OF THE MOUNT DIABLO MERIDIAN, NEVADA.

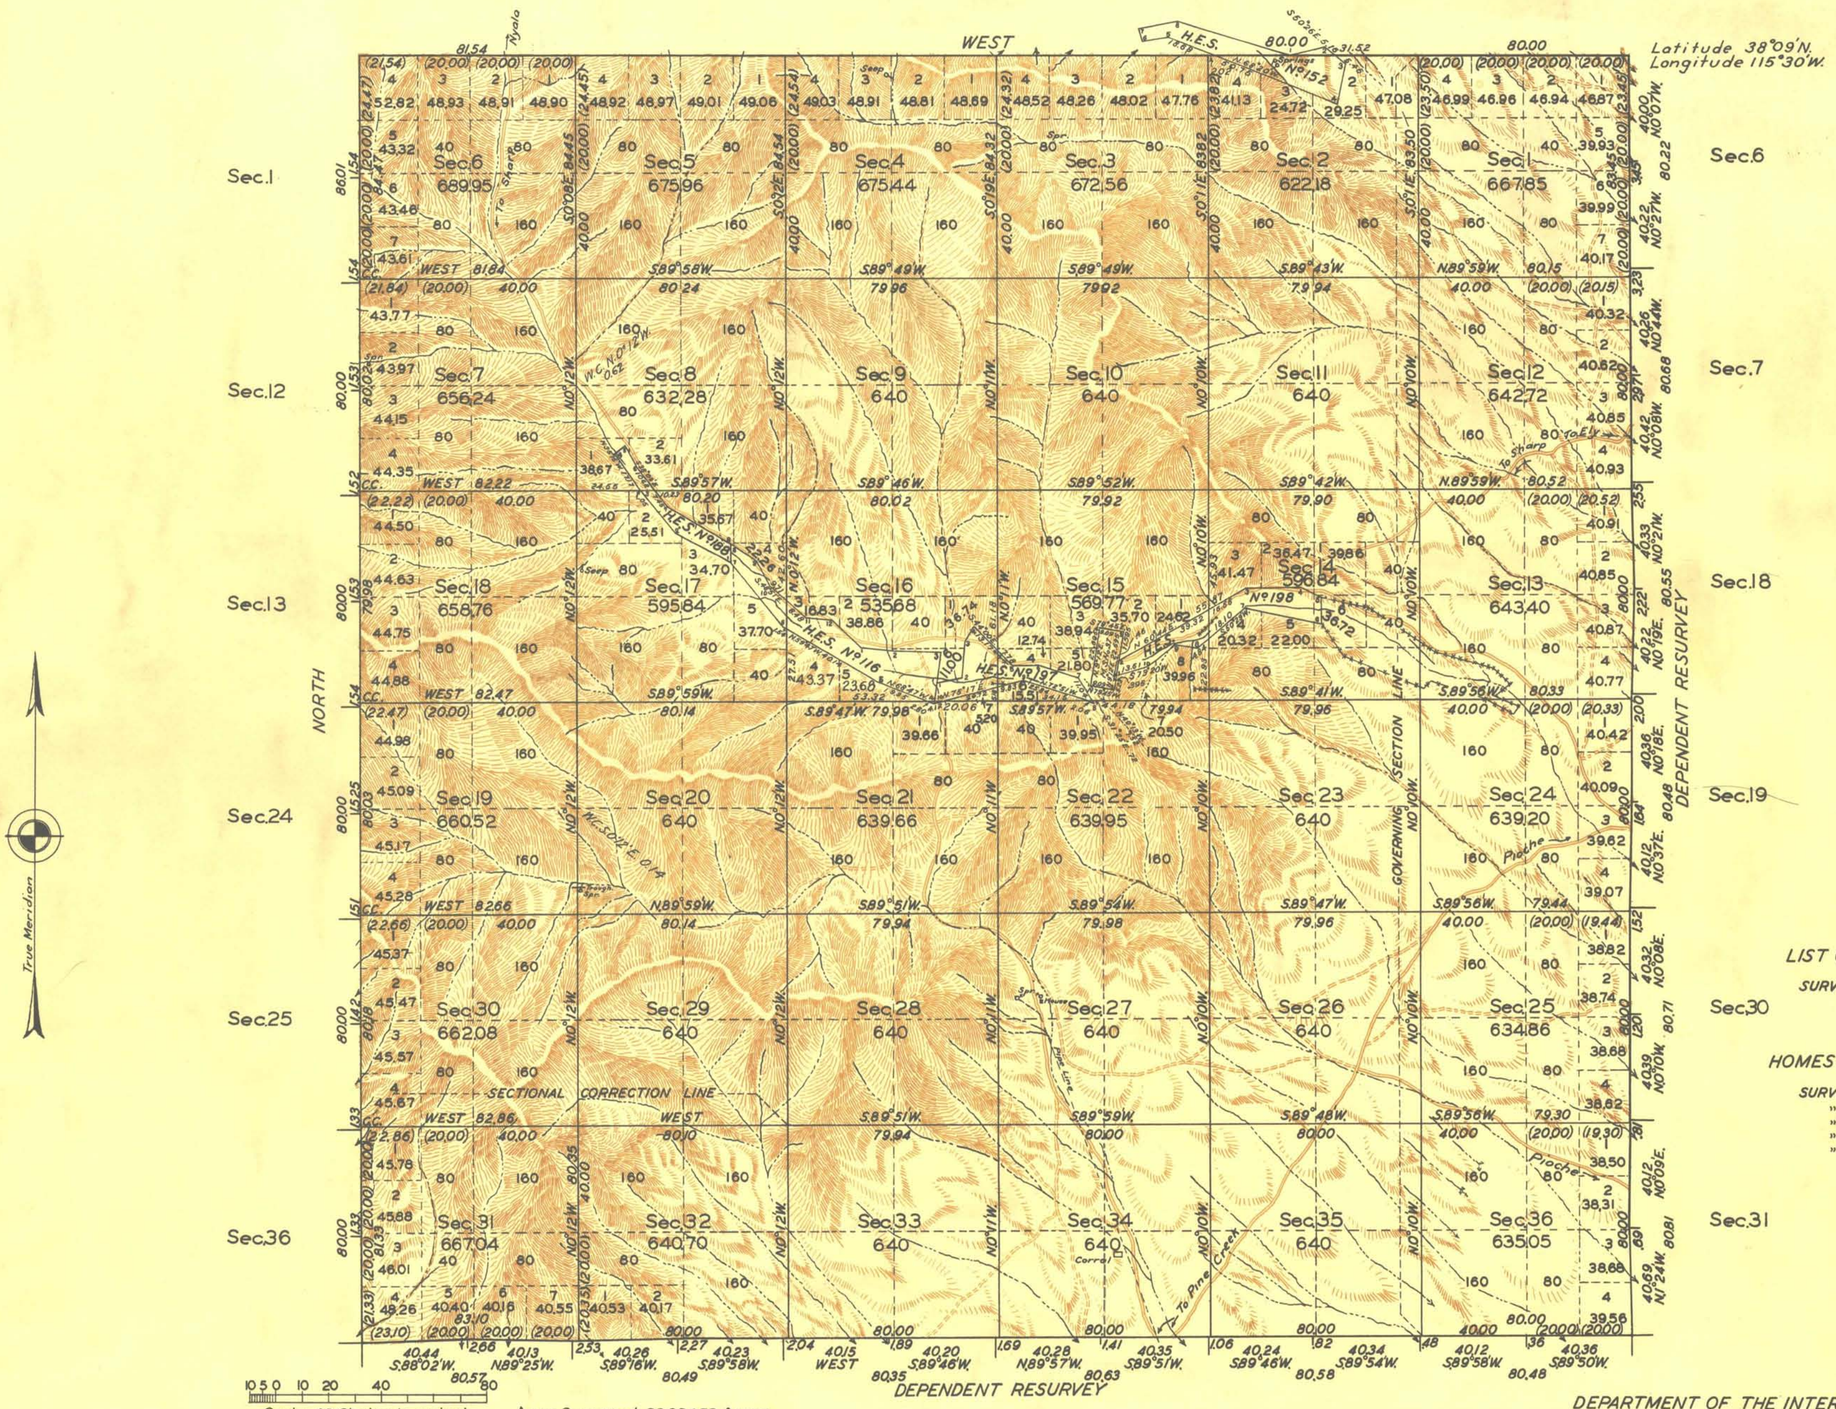

Area Surveyed, 23,034.53 Acres.

LINES DESIGNATED	BY WHOM SURVEYED	GROUP Nº	GROUP DATE	MILEAGE MLS.	MILEAGE CHS.	WHEN SURVEYED BEGUN	WHEN SURVEYED COMPLETED
Exterior	Robert C. Yundt	163	Dec. 5, 1929	24	14.10	July, 14, 1933	Aug. 30, 1933
Subdivisional	" " "	"	" " "	60	32.95	" " "	" " "
Miscellaneous	" " "	"	" " "	2	73.79	" " "	" " "

Plat H.M.G. Lettering H.M.G. & T.H.D. Topog. T.H.D.
Compt. A.R.S.

LIST OF MINERAL CLAIMS

SURVEY Nº 37 COMET LODE

HOMESTEAD ENTRY SURVEYS

SURVEY Nº 116
" " 152
" " 188
" " 197
" " 198

Office of U.S. Supervisor of Surveys
Denver, Colorado, June 13, 1935
The above plat of Township No. 3 North, Range No. 57 East, of the Mount Diablo Meridian, Nevada is strictly conformable to the field notes of the survey thereof which have been examined and approved.

U.S. Supervisor of Surveys.

DEPARTMENT OF THE INTERIOR
GENERAL LAND OFFICE
Washington D.C., Jan. 10, 1936
The survey represented by this plat having been correctly executed in accordance with the requirements of law and the regulations of this office is hereby accepted

Assistant Commissioner

T. 3 N., R. 57 E.