ORIGINAL

OFFICIALLY FILED
NEVADA STATE OFFICE
10:00 a.m., June 12, 1978

TOWNSHIP 3 SOUTH, RANGE 52 EAST, OF THE MOUNT DIABLO MERIDIAN, NEVADA

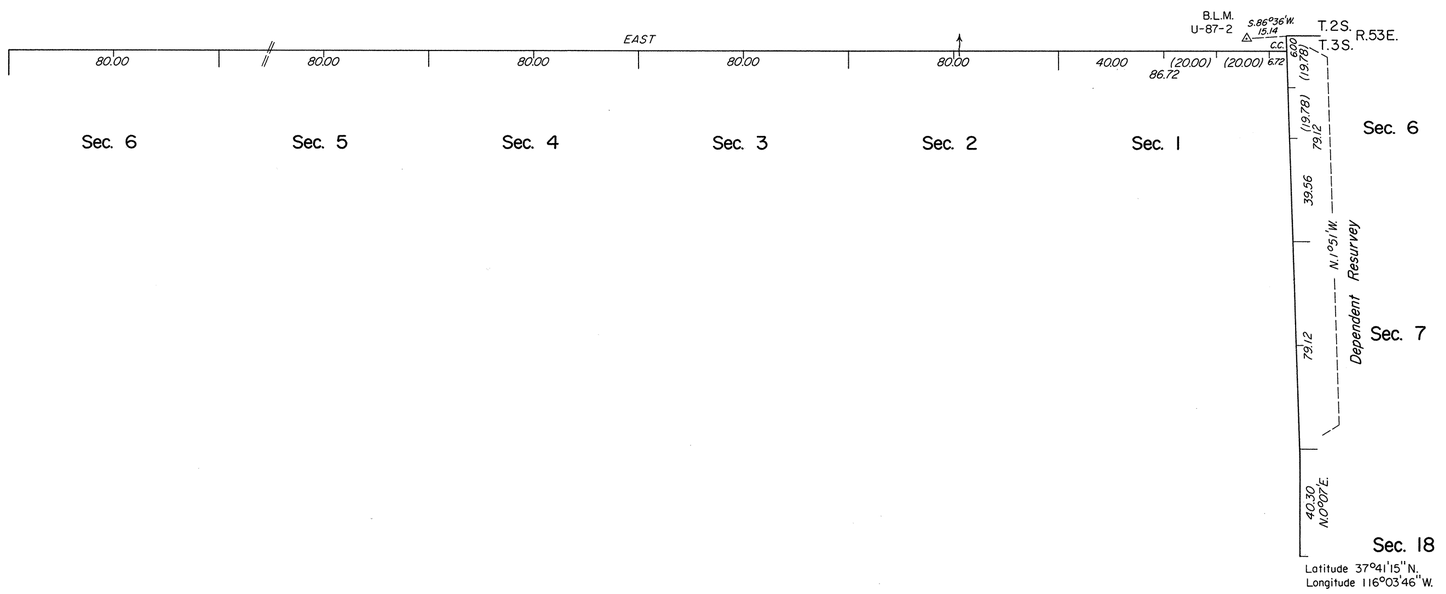

Latitude 37°41'15"N.
Longitude 116°03'46"W.

A history of surveys is contained in the field notes.

This plat represents a dependent resurvey of a portion of the west boundary of T. 3 S., R. 53 E., designed to restore the corners in their true original locations according to the best available evidence and the survey of the north boundary of T. 3 S., R. 52 E., Mount Diablo Meridian, Nevada.

Survey executed by Robert A. Pratt, Cadastral Surveyor, July 26 to October 13, 1977, under Special Instructions dated May 25, 1977, and Supplemental Special Instructions dated October 6, 1977, for Group No. 548, Nevada.

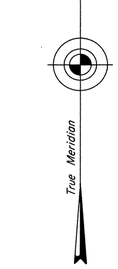

Mean Magnetic Declination
16½°E.

Unsurveyed

10 5 0 10 20 40 80
Scale in Chains

UNITED STATES DEPARTMENT OF THE INTERIOR
BUREAU OF LAND MANAGEMENT
Washington, D.C. May 17, 1978

This plat is strictly conformable to the approved field notes, and the survey, having been correctly executed in accordance with the requirements of law and the regulations of this Bureau, is hereby accepted.

For the Director

Bernard W. Hallagan

Chief, Division of Cadastral Survey

(60)