ORIGINAL

OFFICIALLY FILED
NEVADA STATE OFFICE
10:00 A.M., 11/8/73

TOWNSHIP 4 NORTH, RANGE 54 EAST, OF THE MOUNT DIABLO MERIDIAN, NEVADA

DEPENDENT RESURVEY

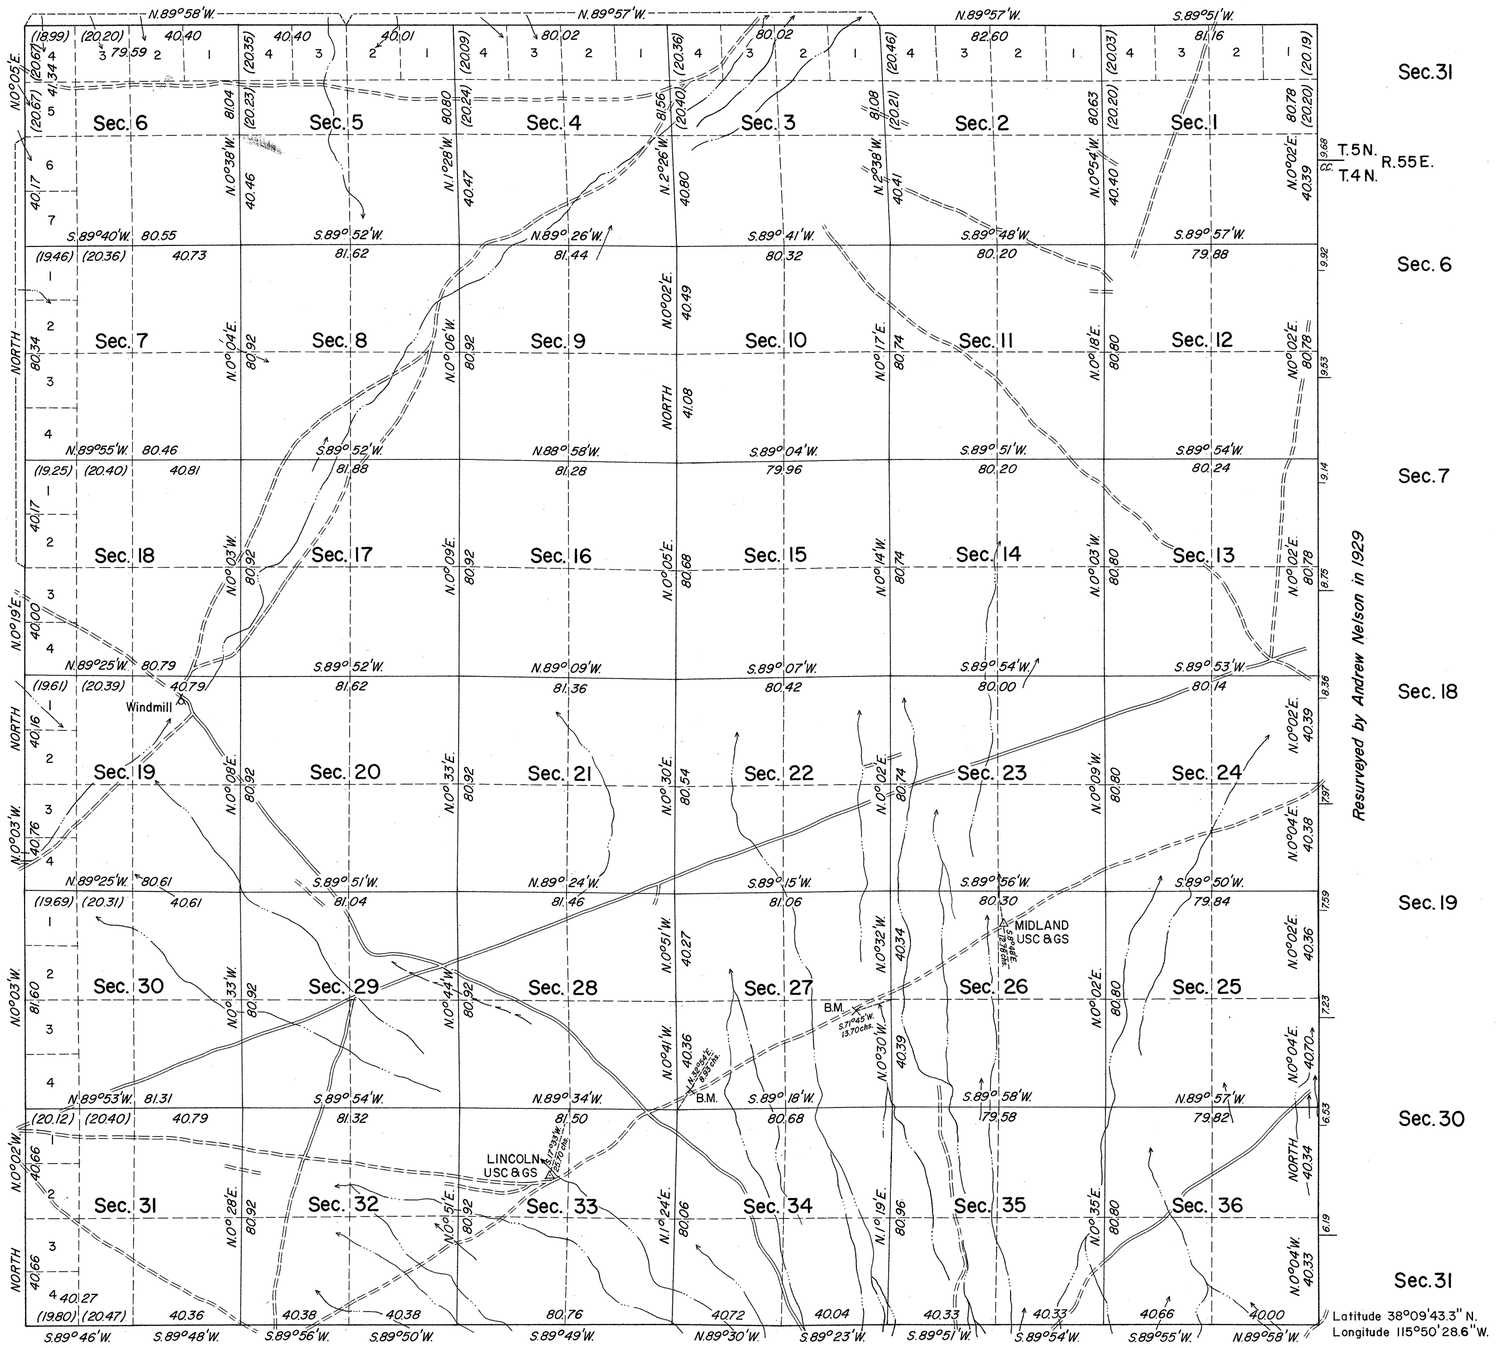

History of the earlier surveys is contained in the field notes.

This plat represents a dependent resurvey of the south, north and west boundaries and the subdivisional lines of T. 4 N., R. 54 E., designed to restore all corners in their true original locations according to the best available evidence.

Lottings and areas are as shown on the plat approved November 14, 1881.

Survey executed by Donald R. Beck, Cadastral Surveyor, July 31 to August 28, 1972, under Special Instructions dated June 9, 1972, for Group No. 486, Nevada.

UNITED STATES DEPARTMENT OF THE INTERIOR
BUREAU OF LAND MANAGEMENT
Washington, D.C. October 11, 1973

This plat is strictly conformable to the approved field notes, and the survey, having been correctly executed in accordance with the requirements of law and the regulations of this Bureau, is hereby accepted.

For the Director

Clark L. Hamm

Chief, Division of Cadastral Survey

S.S.R.