TOWNSHIP Nº 4 SOUTH RANGE Nº 56 EAST MOUNT DIABLO MERIDIAN

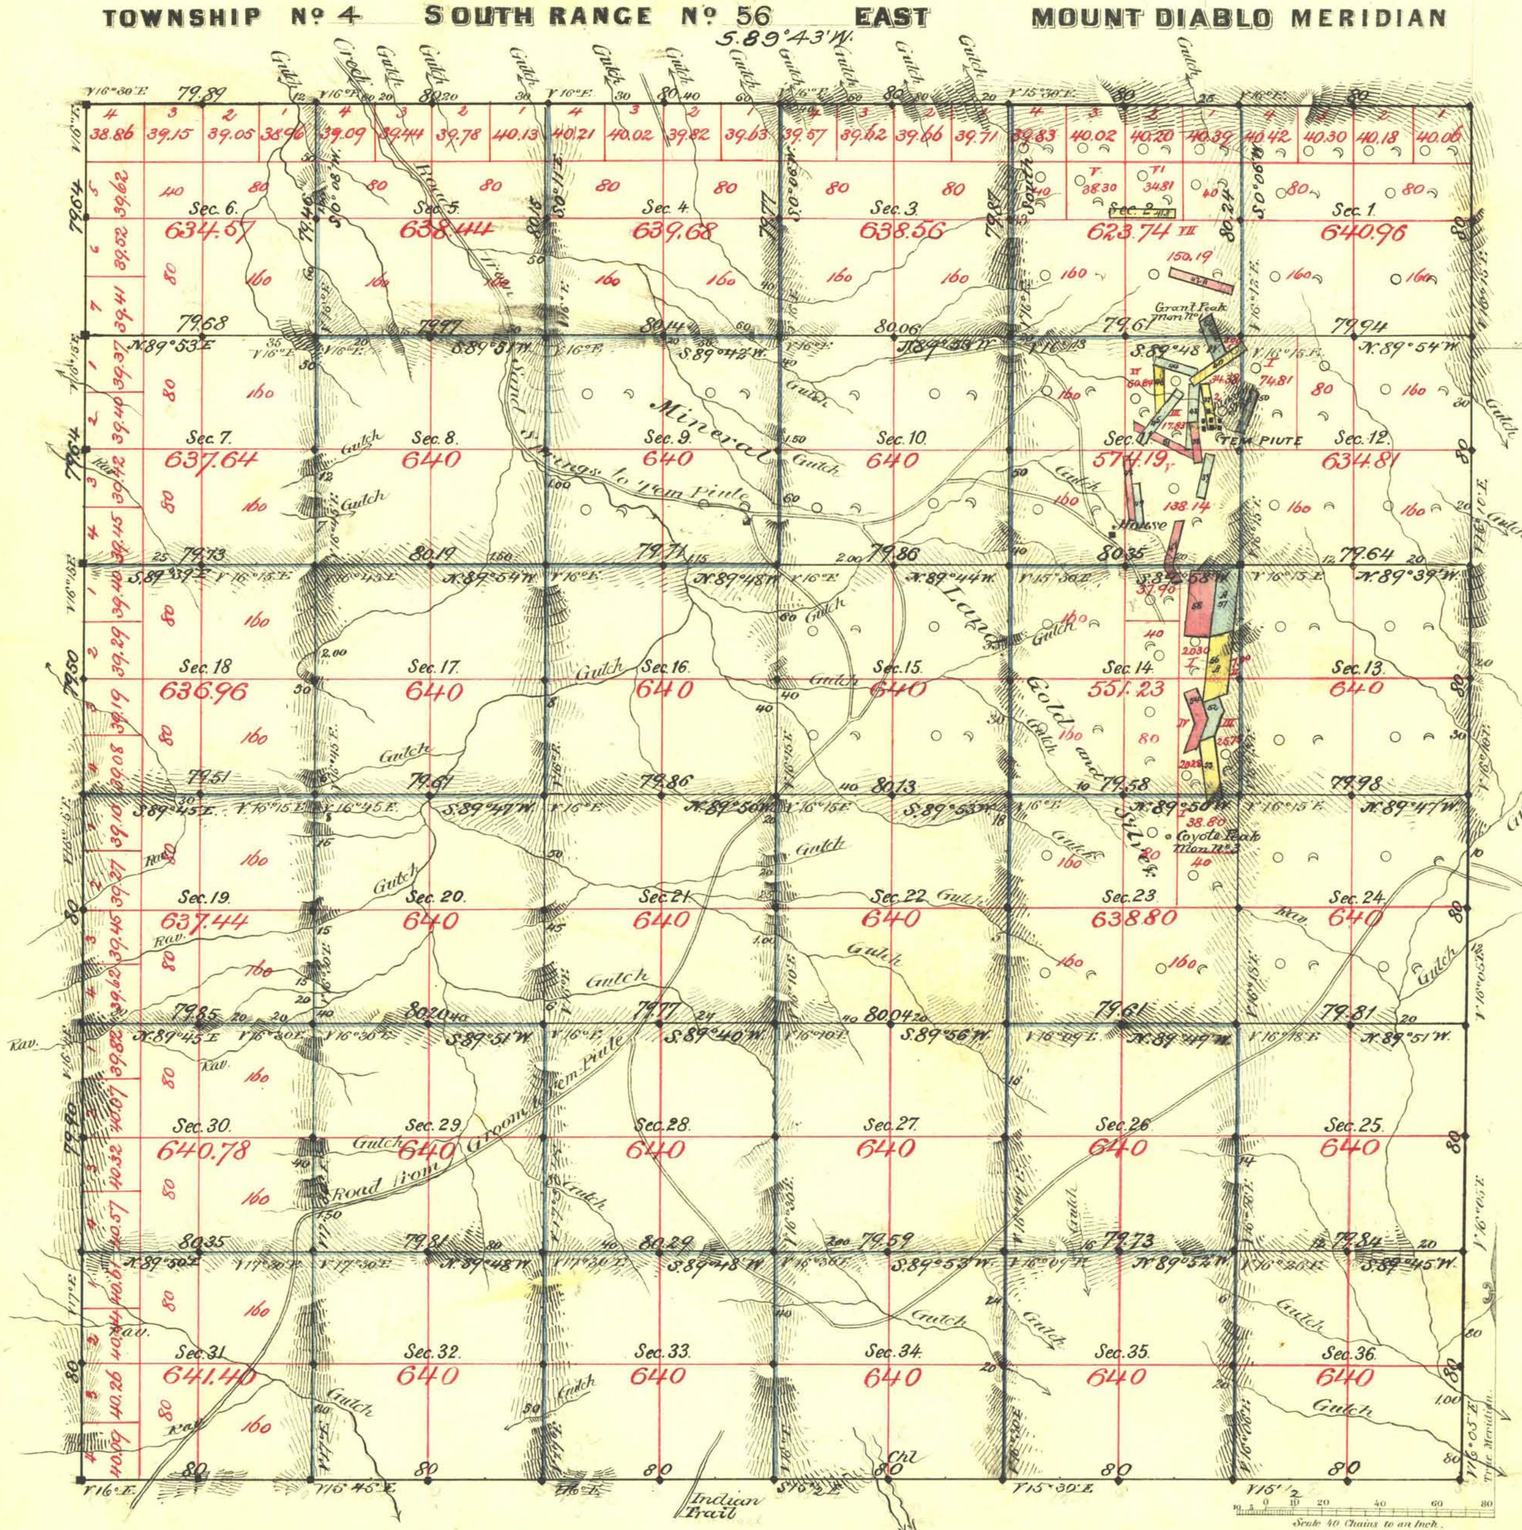

Aggregate Area of Public Land Surveyed 15.985.45 Acres
" " " Mineral " " 7.041.40
Aggregate 23.026.85

Tem Piute District

Nº	Claim	Lode	Acres	Approval
37	A.E. Davis	Kinsey	4.82	July 17th 1874
38	" "	Col. Head	4.13	" 18 "
39	" "	Rattler	6.06	" " "
40	D. Serrice et al	Wyandot	6.89	" " "
41.A	Tem Pahute Land Mg. Co. pro tem Proprietors	Cadmaluder	6.89	Feb. 14th 1878
42.A	" " " " "	Dan Barton	6.89	" 15th "
43	" " " " "	Cliff, Liberal & Fl. Fe. Tab	5.98	" " "
44	" " " " "	Prodegal	4.60	" 16 "
45	" " " " "	Sleeper	6.89	" " "
46	" " " " "	Tattler	5.60	" 18 "
47	" " " " "	Enterprise & Old Pc Comfort	6.89	" 18 "
48	" " " " "	Bond	5.17	" 18 "
49	" " " " "	Hope	4.69	" 19 "
50	" " " " "	Mint	4.69	" " "
51	" " " " "	Poorman No 2	4.87	" 20 "
52	Cereal Western Tunnel Co	Colchis	7.66	Mar. 13th 1880
53	" " " "	South End	13.43	" 15th "
54	" " " "	Old Abraham	9.12	" " "
55	J. W. M. Cardeza	Thompson	7.15	July 8 1881
56.A	J. J. Smith & C. Morton	Standard	18.57	Feb. 13 1882
57.A	" "	Sterling	18.57	" "
58	" "	Legal Tender	20.68	" 14 "

Commenced July 11th 1881
Completed " 18th "

Surveys Designated	By Whom Surveyed	Date of Contract	Amount of Surveys	When Surveyed	Ran / Cor.
W. Boundary	Monroe	Oct 1st 1869	6 - 00 - 00		- 19 31
S. do	"	" " "	6 - 00 - 00		" 31
W. do (Retraced)	Reilly & Magee	Feby 23d 1881	5 - 78 - 68	1881	117
N. & E. Boly	" "	" " "	11 - 79 - 89	"	"
Subdivs. Black	" "	April 27th 1881	14 - 78 - 61	"	126
" Blue	" "	" " "	44 - 77 - 12	"	"

The above Map of Township No 4 South of Range No 56 East Mt Diablo Meridian is strictly conformable to the field notes of the survey thereof on file in this Office, which have been examined and approved.

Surveyor Generals Office
Reno - Nevada
April 12th 1882

E. S. Davis
Sur. Gen.l

A. L. Bancroft & Co's Lith. S. F.

2346

T4S., R56E

T4S., R56E

V.D