ORIGINAL

TOWNSHIP 5 NORTH, RANGE 66 EAST, OF THE MOUNT DIABLO MERIDIAN, NEVADA.

INDEPENDENT RESURVEY AND COMPLETION SURVEY

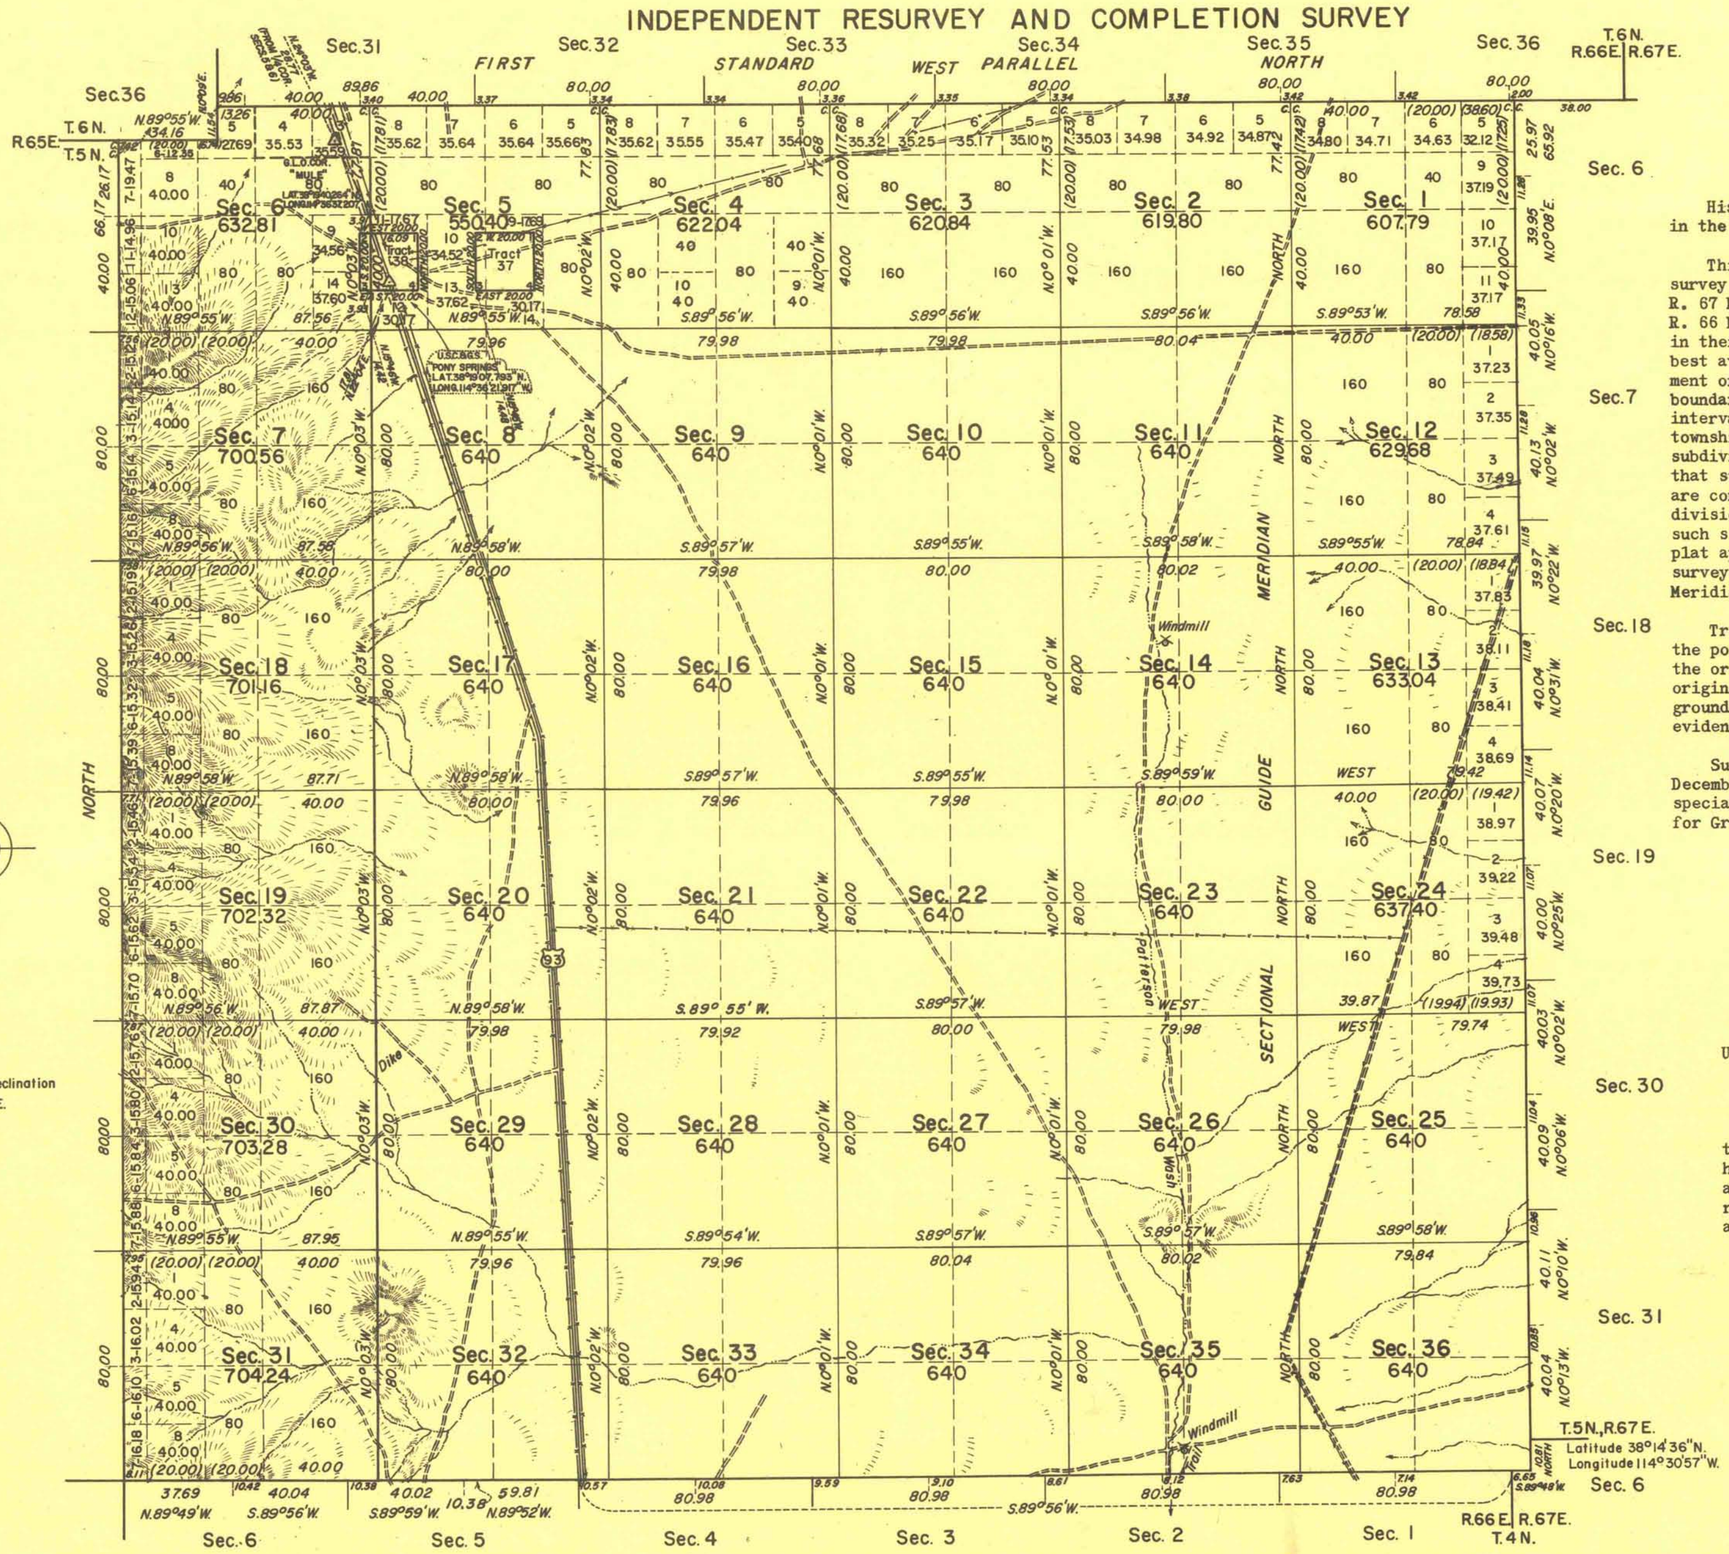

History of earlier surveys is contained in the field notes.

This plat represents the dependent resurvey of the west boundary of T. 5 N., R. 67 E., and the north boundary of T. 4 N., R. 66 E., designed to restore the corners in their original locations according to the best available evidence with the establishment of new corners on the south and east boundaries of T. 5 N., R. 66 E. at regular intervals from the southeast corner of the township; a resurvey of a portion of the subdivision which is independent of and that supersedes, as far as the public lands are concerned (hereon indicated by new subdivisional lines, lottings, and areas), all such similar units that are shown upon the plat approved May 1, 1873; and completion survey of T. 5 N., R. 66 E., Mount Diablo Meridian, Nevada.

Tract segregations shown hereon represent the position and form of said tracts under the original description as referred to the original survey, located as such on the ground according to the best available evidence of their true positions.

Survey executed by Leslie H. Godwin, December 3, 1956 to August 9, 1957, under special instructions dated February 17, 1955 for Group 199, Nevada.

UNITED STATES DEPARTMENT OF THE INTERIOR
BUREAU OF LAND MANAGEMENT
Washington, D.C. February 19, 1959

This plat is strictly conformable to the approved field notes, and the survey, having been correctly executed in accordance with the requirements of law and the regulations of this Bureau, is hereby accepted.

For the Director

Earl G. Harrington

Cadastral Engineering Staff Officer

INDEX TO TRACT SEGREGATIONS

No.	Entry	Original Survey Description
37	State selection, list 20, Applied 5/8/1897	SE¼SE¼, Sec. 4, T. 5 N., R. 66 E.
38	State selection, list 11, Applied 1/8/1892	SE¼SW¼, Sec. 4, T. 5 N., R. 66 E.

approved

Area Resurveyed	19,000.99	Acres
" Surveyed	4,144.37	"
" Segregated	80.00	"
Total Area	23,225.36	"

3014-a

T. 5N., R. 66E.