OFFICIALLY FILED
NEVADA STATE OFFICE
10:00 A.M. May 1, 1989

ORIGINAL

TOWNSHIP 5 SOUTH, RANGE 55 1/2 EAST, OF THE MOUNT DIABLO MERIDIAN, NEVADA

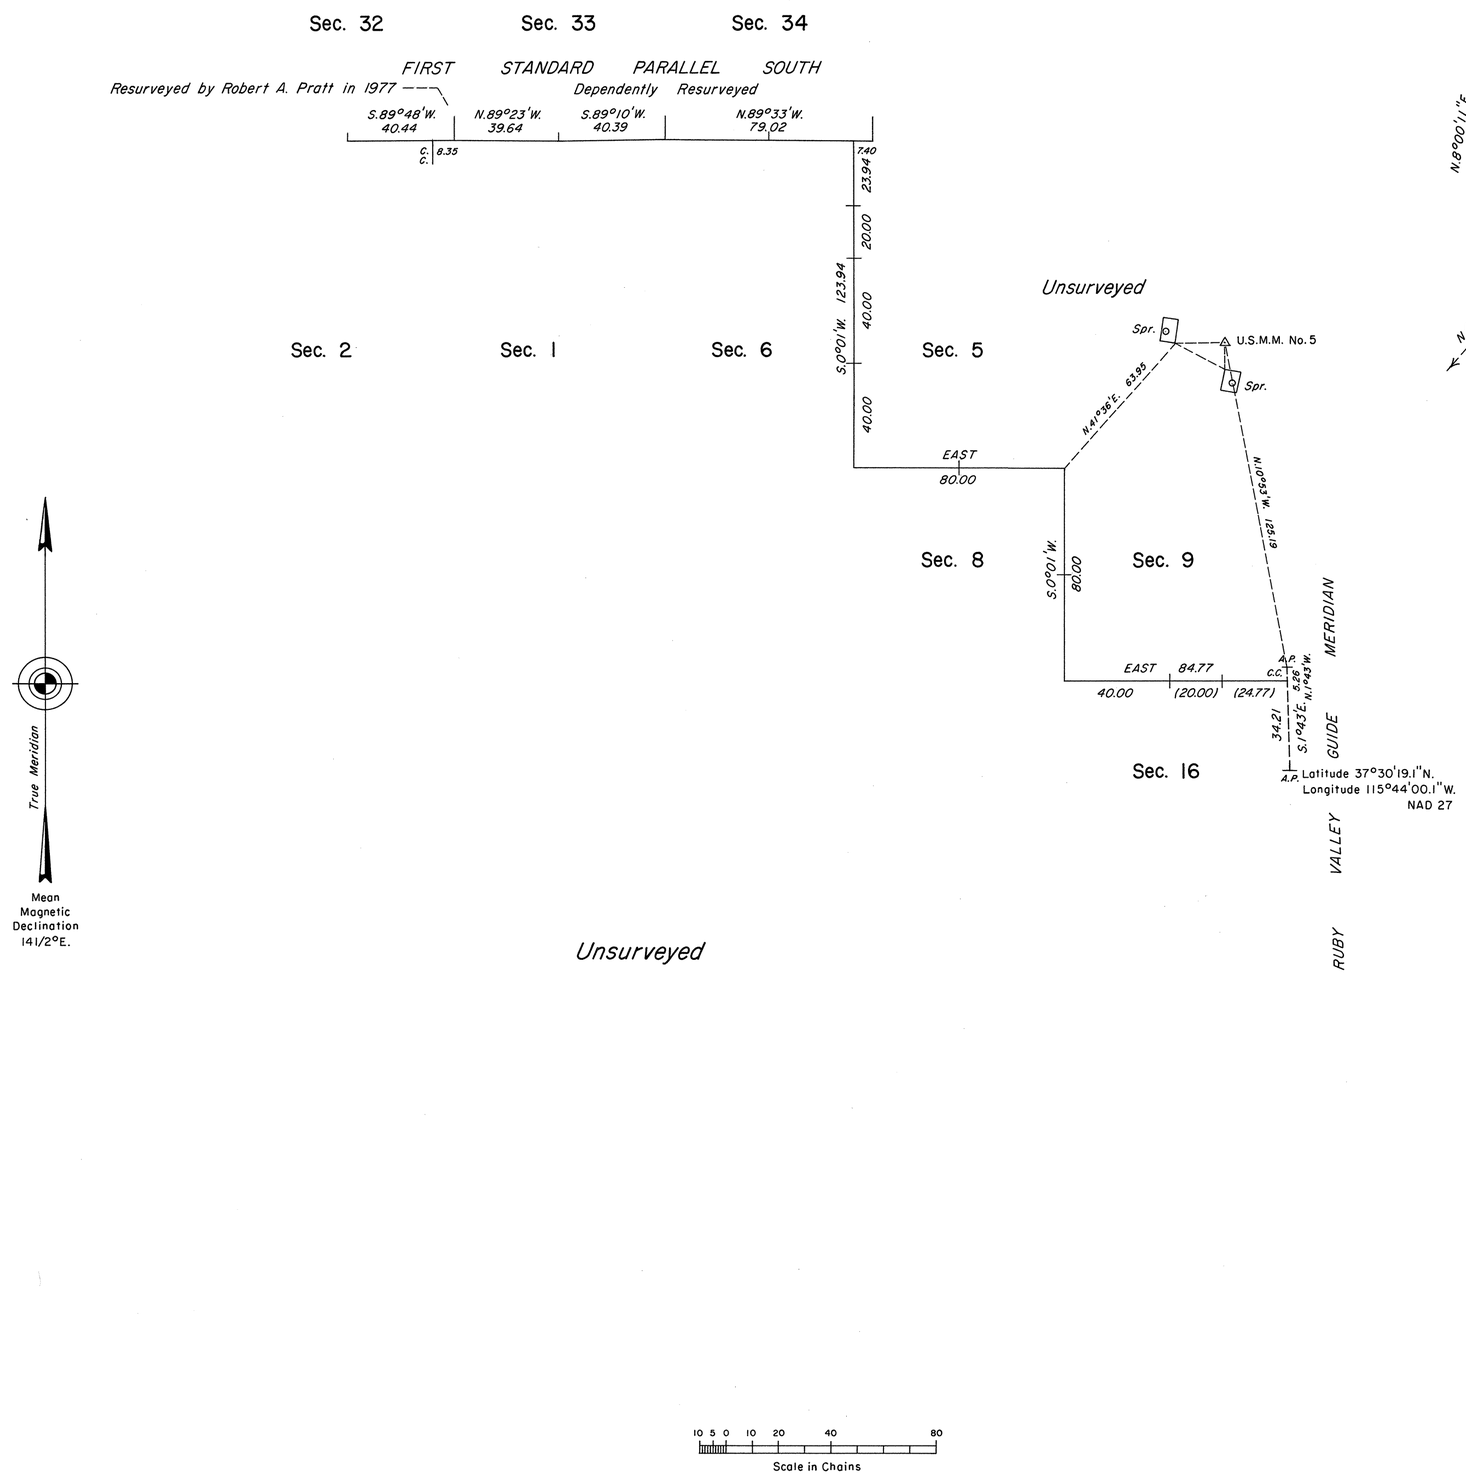

ENLARGED DIAGRAM

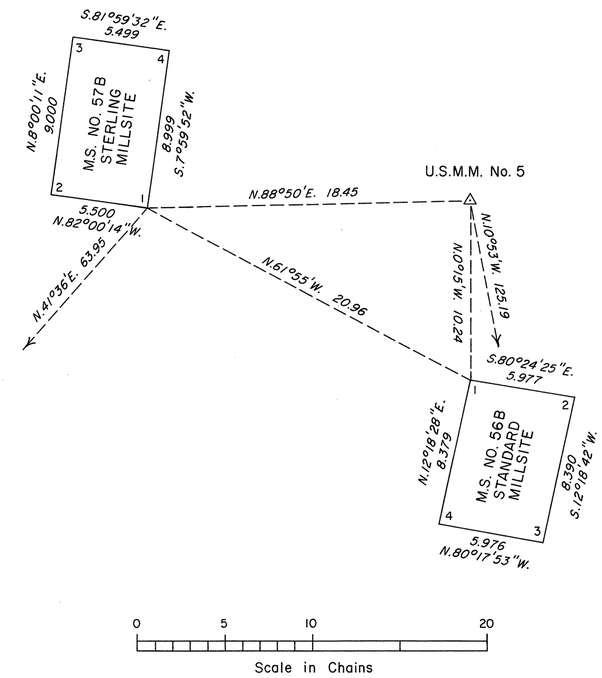

History of the earlier surveys is contained in the field notes.

This plat represents a dependent resurvey of the First Standard Parallel South, through a portion of Range 55 East, and Mineral Survey Nos. 56 B and 57 B, designed to restore the corners in their true original locations according to the best available evidence; and the survey of a portion of the subdivisional lines of T. 5 S., R. 55 1/2 E., Mount Diablo Meridian, Nevada.

Survey executed by Ronald E. Williams, Cadastral Surveyor, beginning October 28, 1988, and completed March 20, 1989, under Special Instructions dated October 13, 1988, for Group No. 667, Nevada.

UNITED STATES DEPARTMENT OF THE INTERIOR
BUREAU OF LAND MANAGEMENT

Reno, Nevada April 19, 1989

This plat is strictly conformable to the approved field notes, and the survey, having been correctly executed in accordance with the requirements of law and the regulations of this Bureau, is hereby accepted.

For the Director

Lacel E. Bland

Chief Cadastral Surveyor

JRM

T. 5 S., R. 55 1/2 E., M.D.M.