ORIGINAL

# TOWNSHIP 5 SOUTH, RANGE 61 EAST, MOUNT DIABLO MERIDIAN, NEVADA

## INDEPENDENT AND DEPENDENT RESURVEY

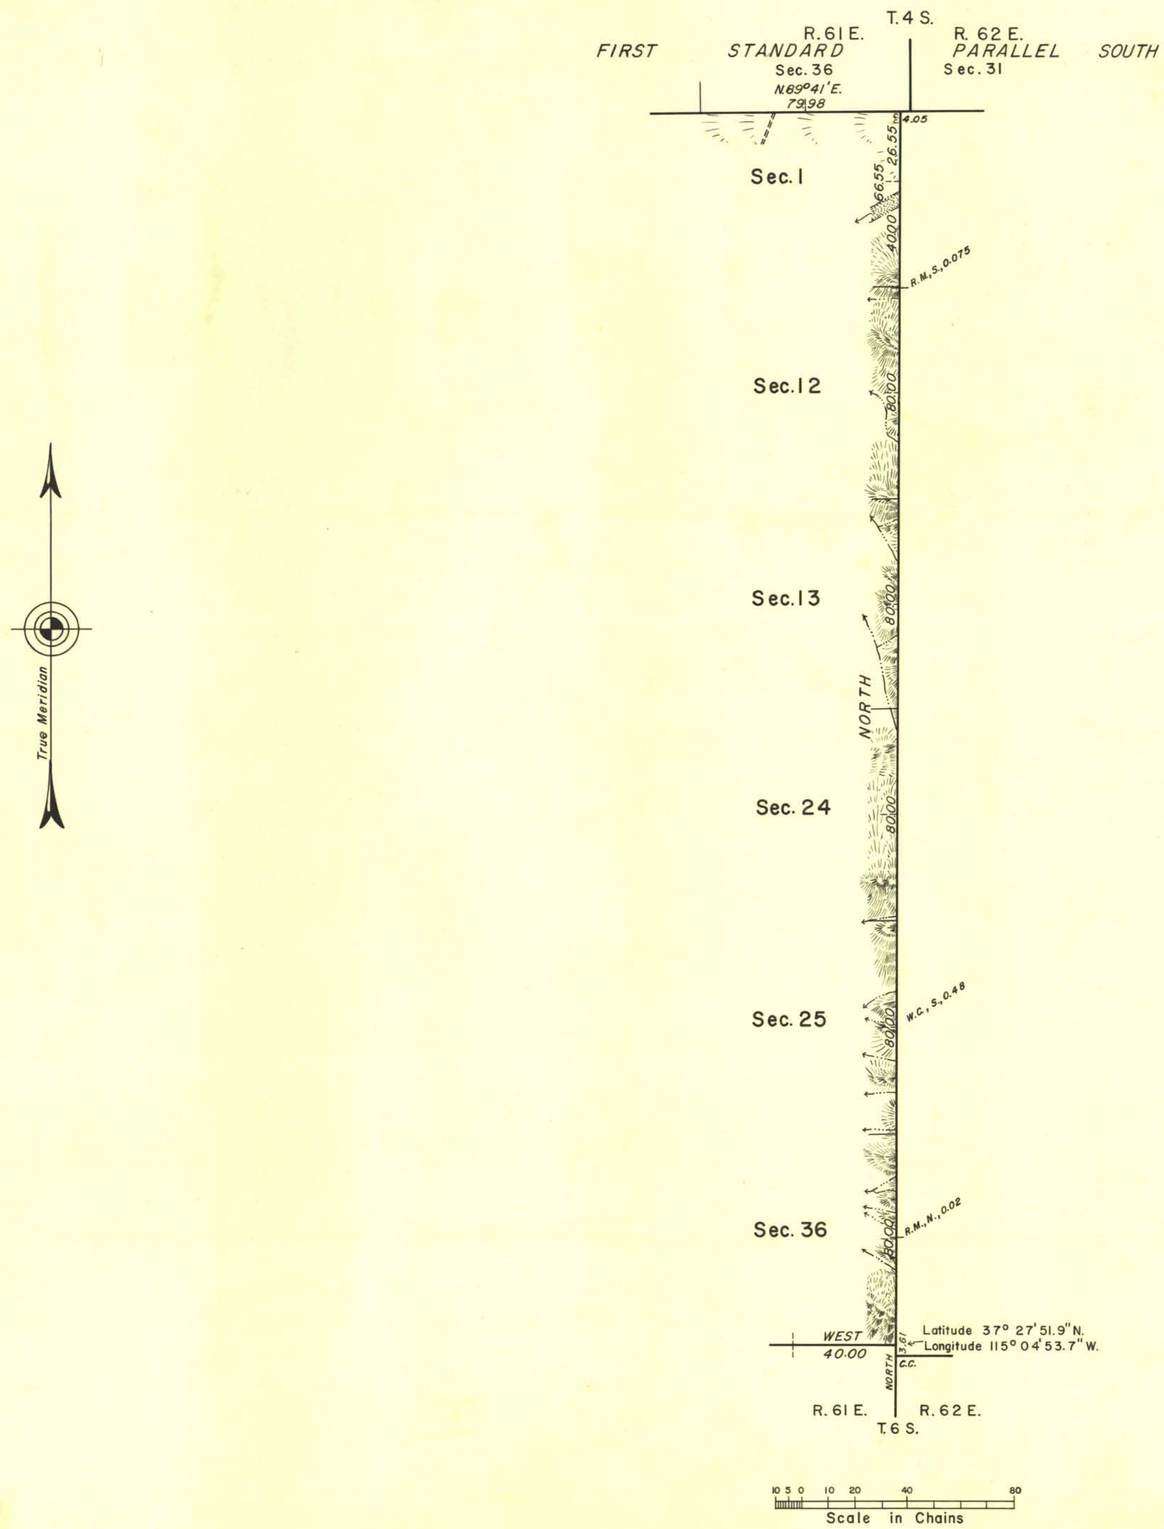


The history of earlier surveys is contained in the field notes.

This plat represents a dependent resurvey of the First Standard Parallel South along the south boundary of section 36, T. 4 S., R. 61 E. designed to restore the corners in their original positions according to the best available evidence, and the independent resurvey of the east boundary of T. 5 S., R. 61 E. Mount Diablo Meridian, Nevada.

Survey executed by Dupree R. Averill and Roger F. Wilson July 18 to 28, 1953 under special instructions for Group 355, Nevada dated August 7, 1952.

UNITED STATES DEPARTMENT OF THE INTERIOR
BUREAU OF LAND MANAGEMENT
Washington, D. C. June 11, 1957

This plat is strictly conformable to the approved field notes, and the survey, having been correctly executed in accordance with the requirements of law and the regulations of this Bureau, is hereby accepted.

For the Director

Acting Cadastral Engineering Staff Officer

P.A.S.

N.S.

2669-a

T5S, R.61E.