ORIGINAL

TOWNSHIP 6 SOUTH, RANGE 69 EAST, OF THE MOUNT DIABLO MERIDIAN, NEVADA

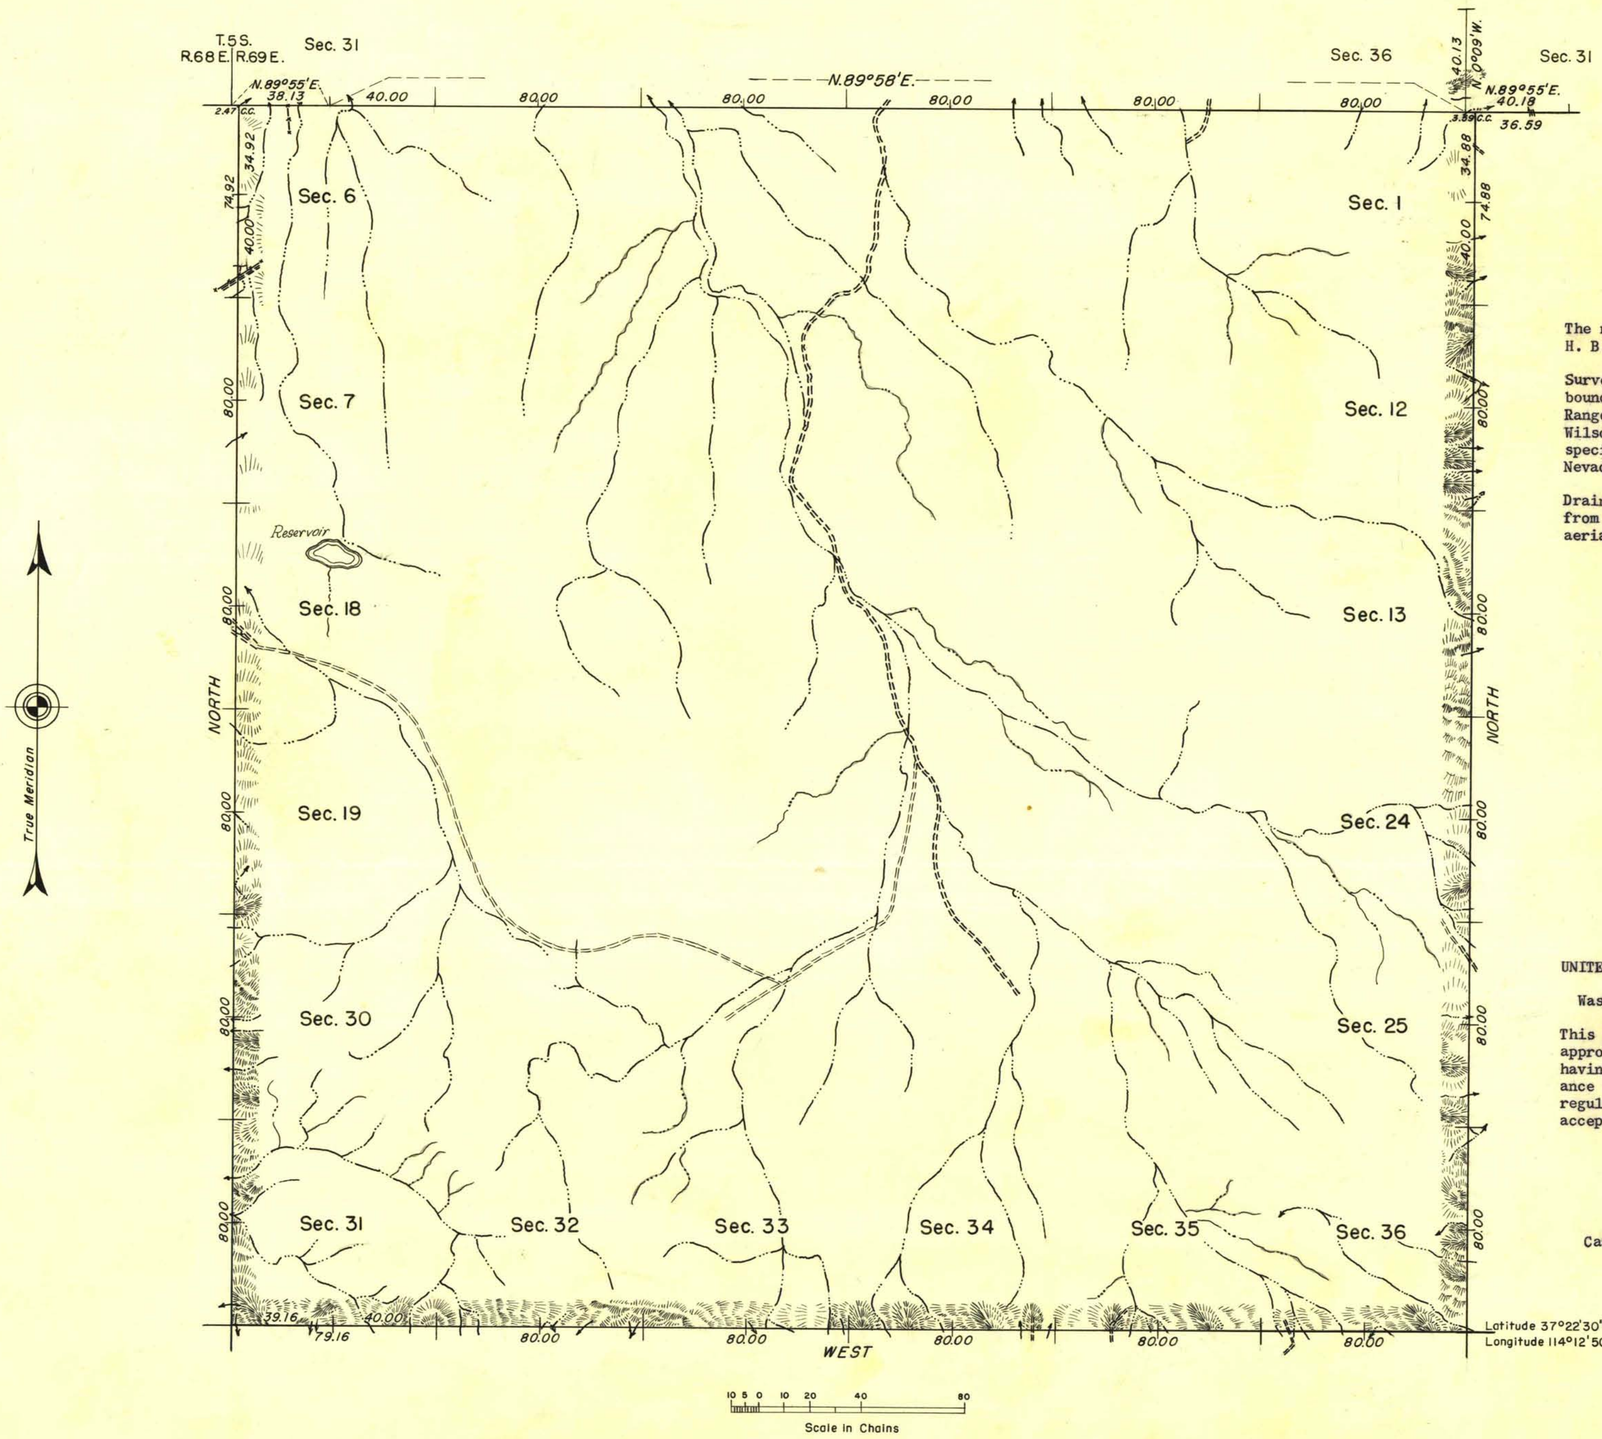

The north boundary was surveyed by H. B. Maxson in 1901.

Survey of the east, south, and west boundaries of Township 6 South, Range 69 East, executed by Roger F. Wilson, May 5 to June 15, 1953, under special instructions for Group 295, Nevada, dated March 5, 1953.

Drainage in unsurveyed area taken from planimetric maps prepared from aerial photographs.

UNITED STATES DEPARTMENT OF THE INTERIOR
BUREAU OF LAND MANAGEMENT
Washington, D. C. February 15, 1956

This plat is strictly conformable to the approved field notes, and the survey, having been correctly executed in accordance with the requirements of law and the regulations of this Bureau, is hereby accepted.

For the Director

Earl G. Harrington

Cadastral Engineering Staff Officer

Latitude 37°22'30"N.
Longitude 114°12'50"W.

C.T.C.

M.S. 94875

RECEIVED
LAND AND SURVEY OFFICE
RENO, NEVADA
MAY 29 1956

3260-A

T. 6 S., R. 69 E.