ORIGINAL

TOWNSHIP 7 NORTH, RANGE 60 EAST, OF THE MOUNT DIABLO MERIDIAN, NEVADA

DEPENDENT RESURVEY AND RETRACEMENT

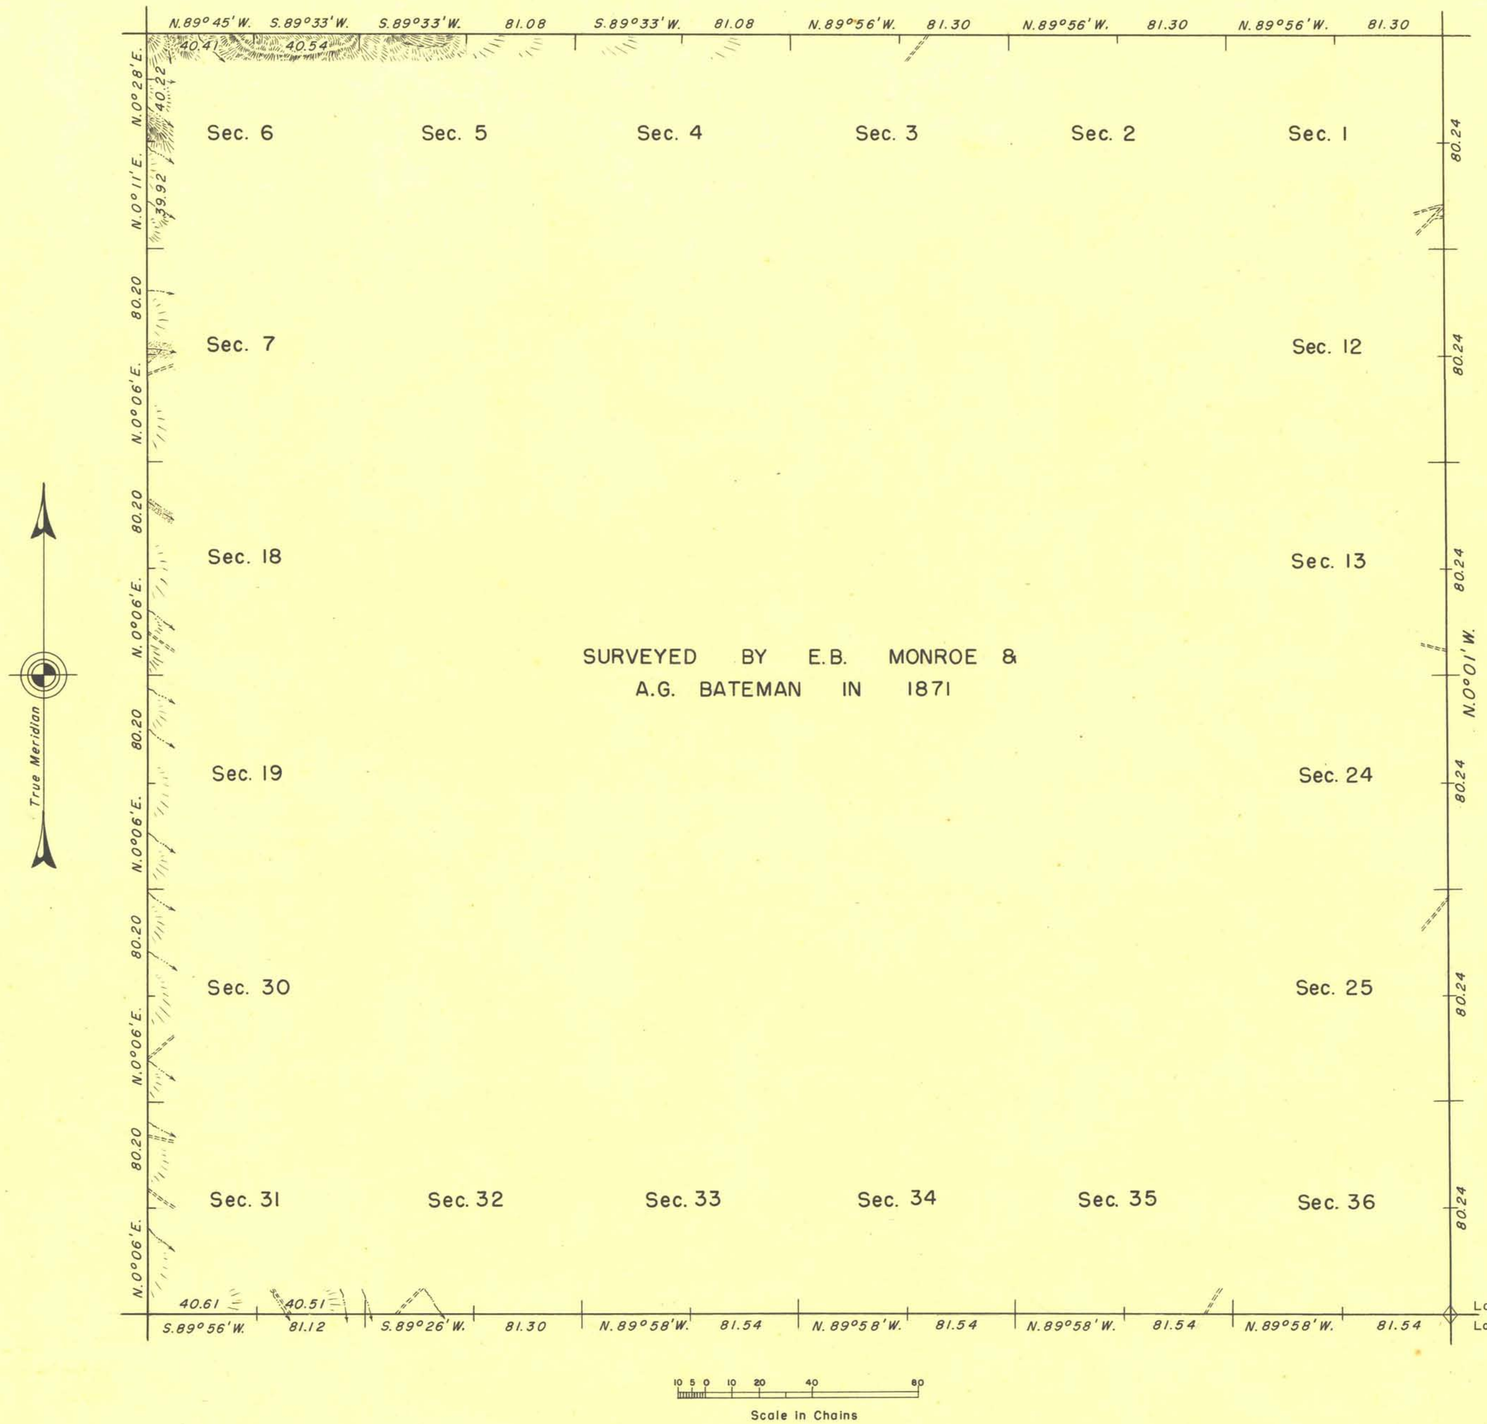

LEGEND

⊕ Corner on retracement line remonumented with iron post.

The south, west, and north boundaries were surveyed by E. B. Monroe and A. G. Bateman in 1871. The east boundary was surveyed by E. B. Monroe in 1871.

This plat represents a retracement of the south and east boundaries and dependent resurvey of the north and west boundaries, designed to restore the corners in their original locations in accordance with the best available evidence.

Survey executed by Roger F. Wilson July 29 to August 22, 1953, under assignment instructions for Group 275, Nevada, dated July 14, 1953.

UNITED STATES DEPARTMENT OF THE INTERIOR
BUREAU OF LAND MANAGEMENT
Washington, D. C. February 15, 1956

This plat is strictly conformable to the approved field notes, and the survey, having been correctly executed in accordance with the requirements of law and the regulations of this Bureau, is hereby accepted.

For the Director

Earl J. Harrington

Cadastral Engineering Staff Officer

RECEIVED
LAND AND SURVEY OFFICE
RENO, NEVADA
MAY 28 1953

C.T.C.

2567-A

T. 7 N., R. 60 E.