Township No 7 South. Range No 61 East. Mount Diablo Meridian.

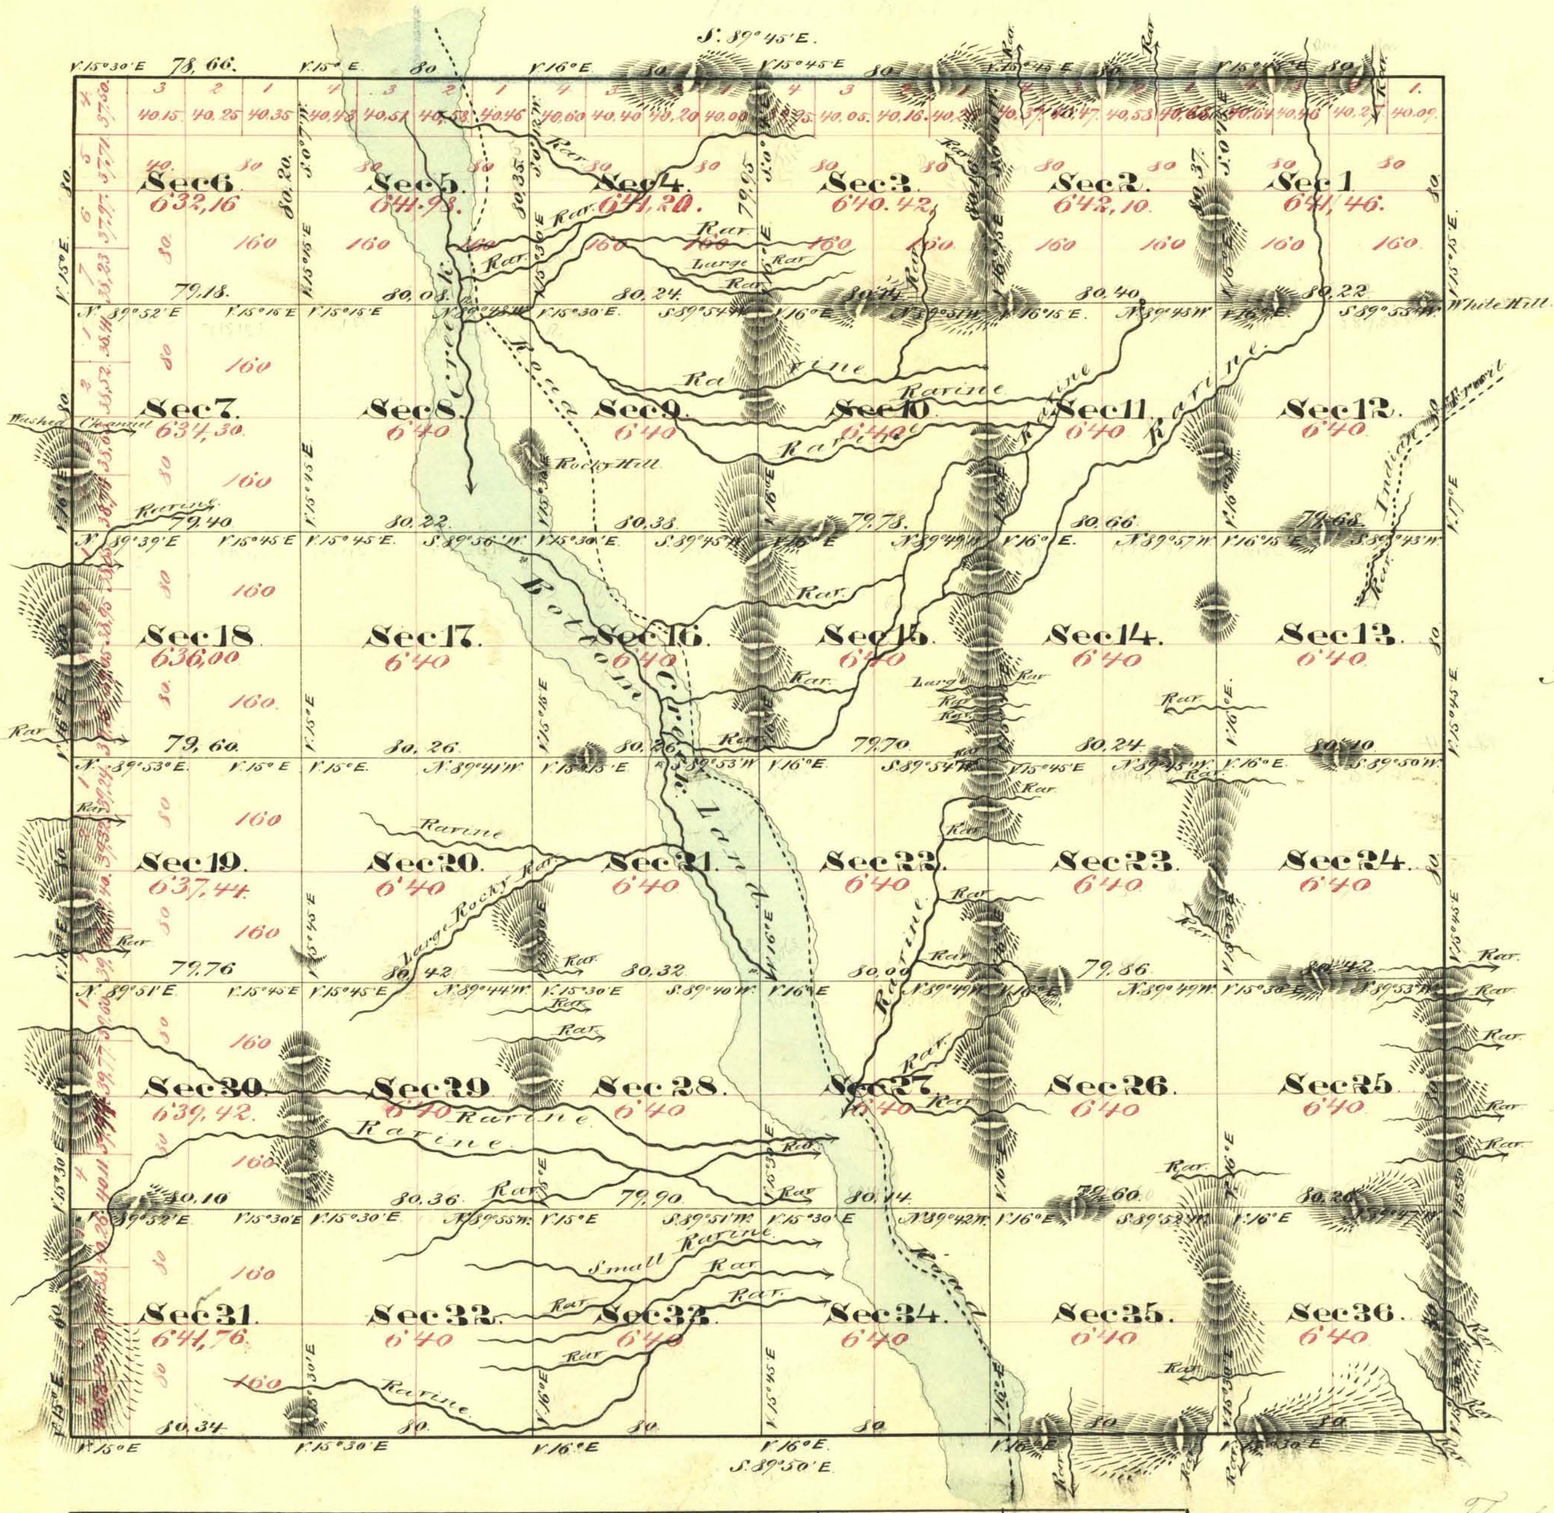

Aggregate Area of Public Land 23,028.24 Acres.

Commenced January 14th 1870.
Completed —— 21st ——

Surveys Designated	By whom surveyed	Date of Contract	Amount of Surveys mls- chs- lks	When surveyed	No Corn.
Township lines.	E. B. Monroe	December 12th 1859	23 — 79 — 00.	1870.	34
Subdivision lines.	" "	" "	60 — 02 — 71.	January 1870.	"

2671

The above Plat of Township No 7 South, Range No 61 East, Mount Diable Meridian is strictly conformable to the field notes of the Surveys thereof on file in this Office which have been examined and approved.

U.S. Surveyor Generals Office.
Virginia City Nevada.
April 20th 1870.

C. S. Davis
U.S. Surveyor Gen'l Nevada

T 7 S, R 61 E

V.D.