ORIGINAL

OFFICIALLY FILED
NEVADA STATE OFFICE
at 10:00 AM on March 7, 2012

TOWNSHIP 8 SOUTH, RANGE 62 EAST, OF THE MOUNT DIABLO MERIDIAN, NEVADA

DEPENDENT RESURVEY, SUBDIVISION AND METES-AND-BOUNDS SURVEY

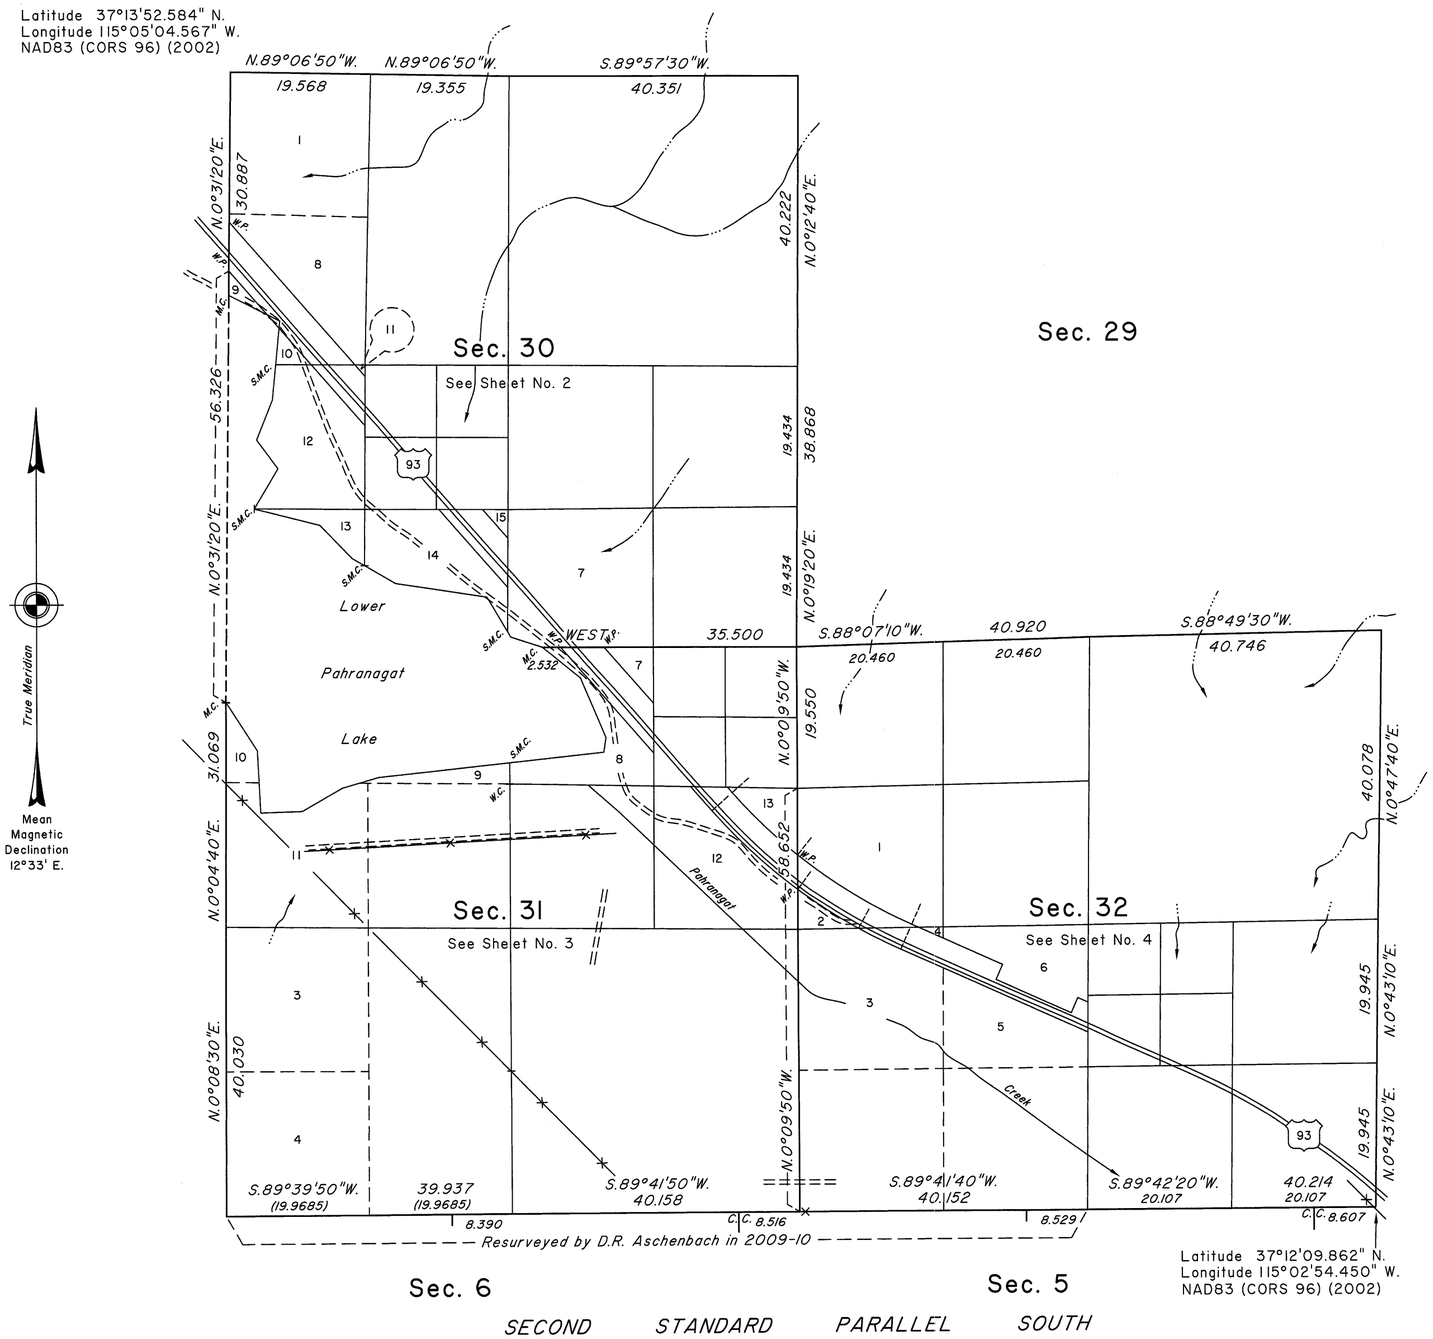

A history of surveys is contained in the field notes.

The dependent resurvey of a portion of the east boundary of T. 8 S., R. 61 E., was executed concurrenly under this same Group.

This plat, in four sheets, represents the dependent resurvey of the Second Standard Parallel South, through a portion of Range 62 East, a portion of the subdivisional lines and a portion of the meanders of Lower Pahranagat Lake, designed to restore the corners in their true original locations according to the best available evidence, the subdivision of sections 30, 31, and 32, and the metes-and bounds surveys of certain parcel boundaries in sections 30, 31, and 32, Township 8 South, Range 62 East, Mount Diablo Meridian, Nevada.

Except as indicated hereon, the lottings and areas are as shown on the plat approved on October 20, 1870.

Certain lottings in sections 30, 31 and 32 represent precisely the same lands described in the deeds of aquired lands referenced in the field notes.

Survey executed by Kane M. Hellebust, Cadastral Surveyor, beginning on November 10, 2010 and completed October 5, 2011 pursuant to Special Instructions dated March 1, 2010, for Group No. 893, Nevada.

UNITED STATES DEPARTMENT OF THE INTERIOR
BUREAU OF LAND MANAGEMENT

Reno, Nevada March 2, 2012

This plat is strictly conformable to the approved field notes, and the survey, having been correctly executed in accordance with the requirements of law and the regulations of this Bureau, is hereby accepted.

For the Director

David A. Morlan

Chief Cadastral Surveyor for Nevada

TOTAL AREA OF FEDERAL INTEREST LAND RESURVEYED = 1706.87 ACRES

10 5 0 5 10 15 20 30 40
Scale in Chains

CWM

T.8S., R.62E., M.D.M.