ORIGINAL

OFFICIALLY FILED
NEVADA STATE OFFICE
10:00 A.M. APRIL 1, 1985

TOWNSHIP 9 NORTH, RANGE 36 EAST, OF THE MOUNT DIABLO MERIDIAN, NEVADA

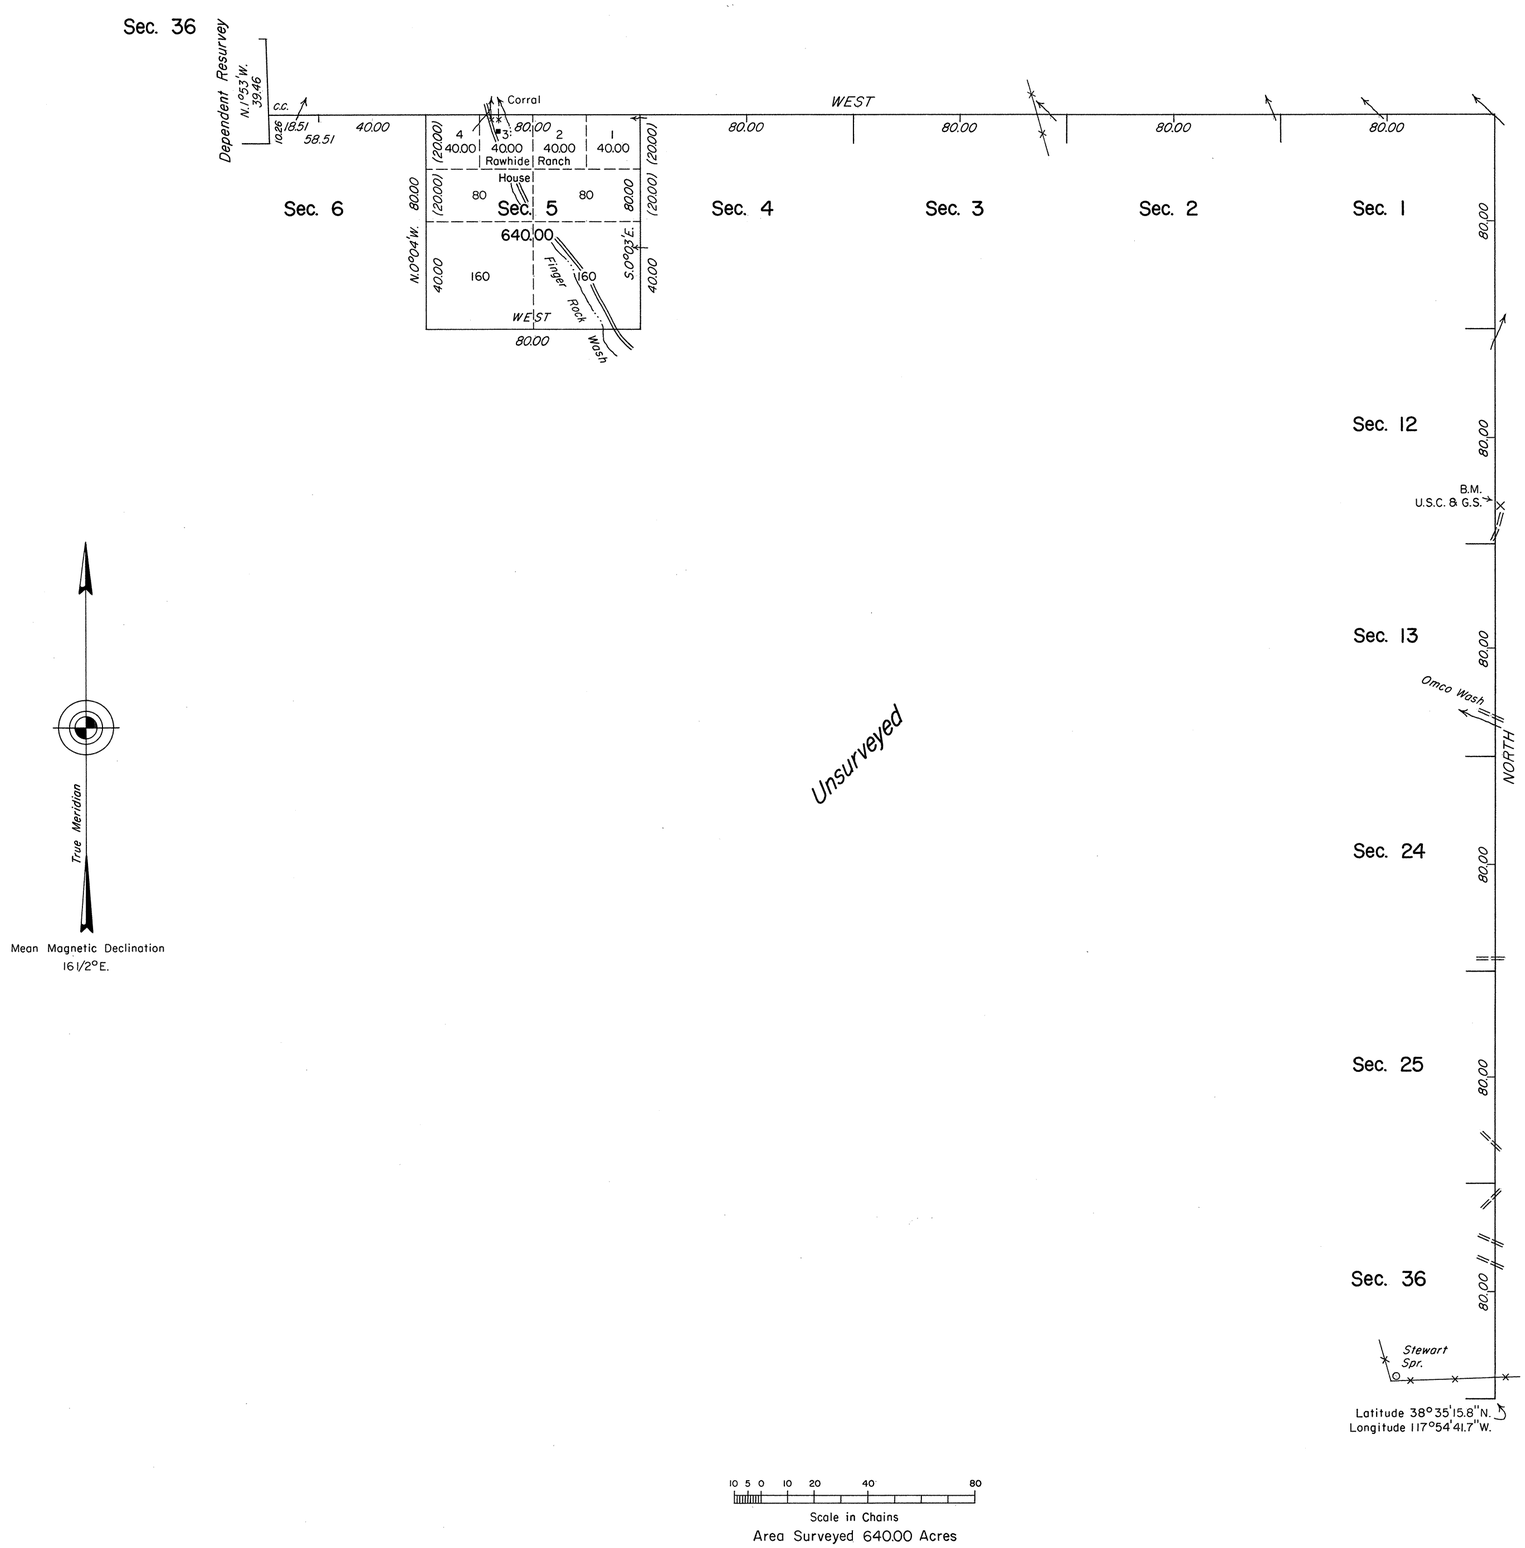

A history of earlier surveys is contained in the field notes.

A dependent resurvey of the east boundary of T. 10 N., R. 35 E., was executed concurrently under T. 10 N., R. 36 E., of this same Group.

This plat represents a survey of the east and north boundaries and a portion of the subdivisional lines of T. 9 N., R. 36 E., Mount Diablo Meridian, Nevada.

Survey executed by Stephen R. Lambeth, Cadastral Surveyor, beginning October 22, 1984 and completed October 30, 1984, pursuant to Special Instructions dated September 19, 1984 and Supplemental Special Instructions dated October 16, 1984, for Group No. 618, Nevada.

UNITED STATES DEPARTMENT OF THE INTERIOR
BUREAU OF LAND MANAGEMENT

Reno, Nevada January 25, 1985

This plat is strictly conformable to the approved field notes, and the survey, having been correctly executed in accordance with the requirements of law and the regulations of this Bureau, is hereby accepted.

For the Director

Lacel E. Bland

Chief Cadastral Surveyor

JRM