Township No. 9 North Range No. 46 East Mount Diablo Meridian

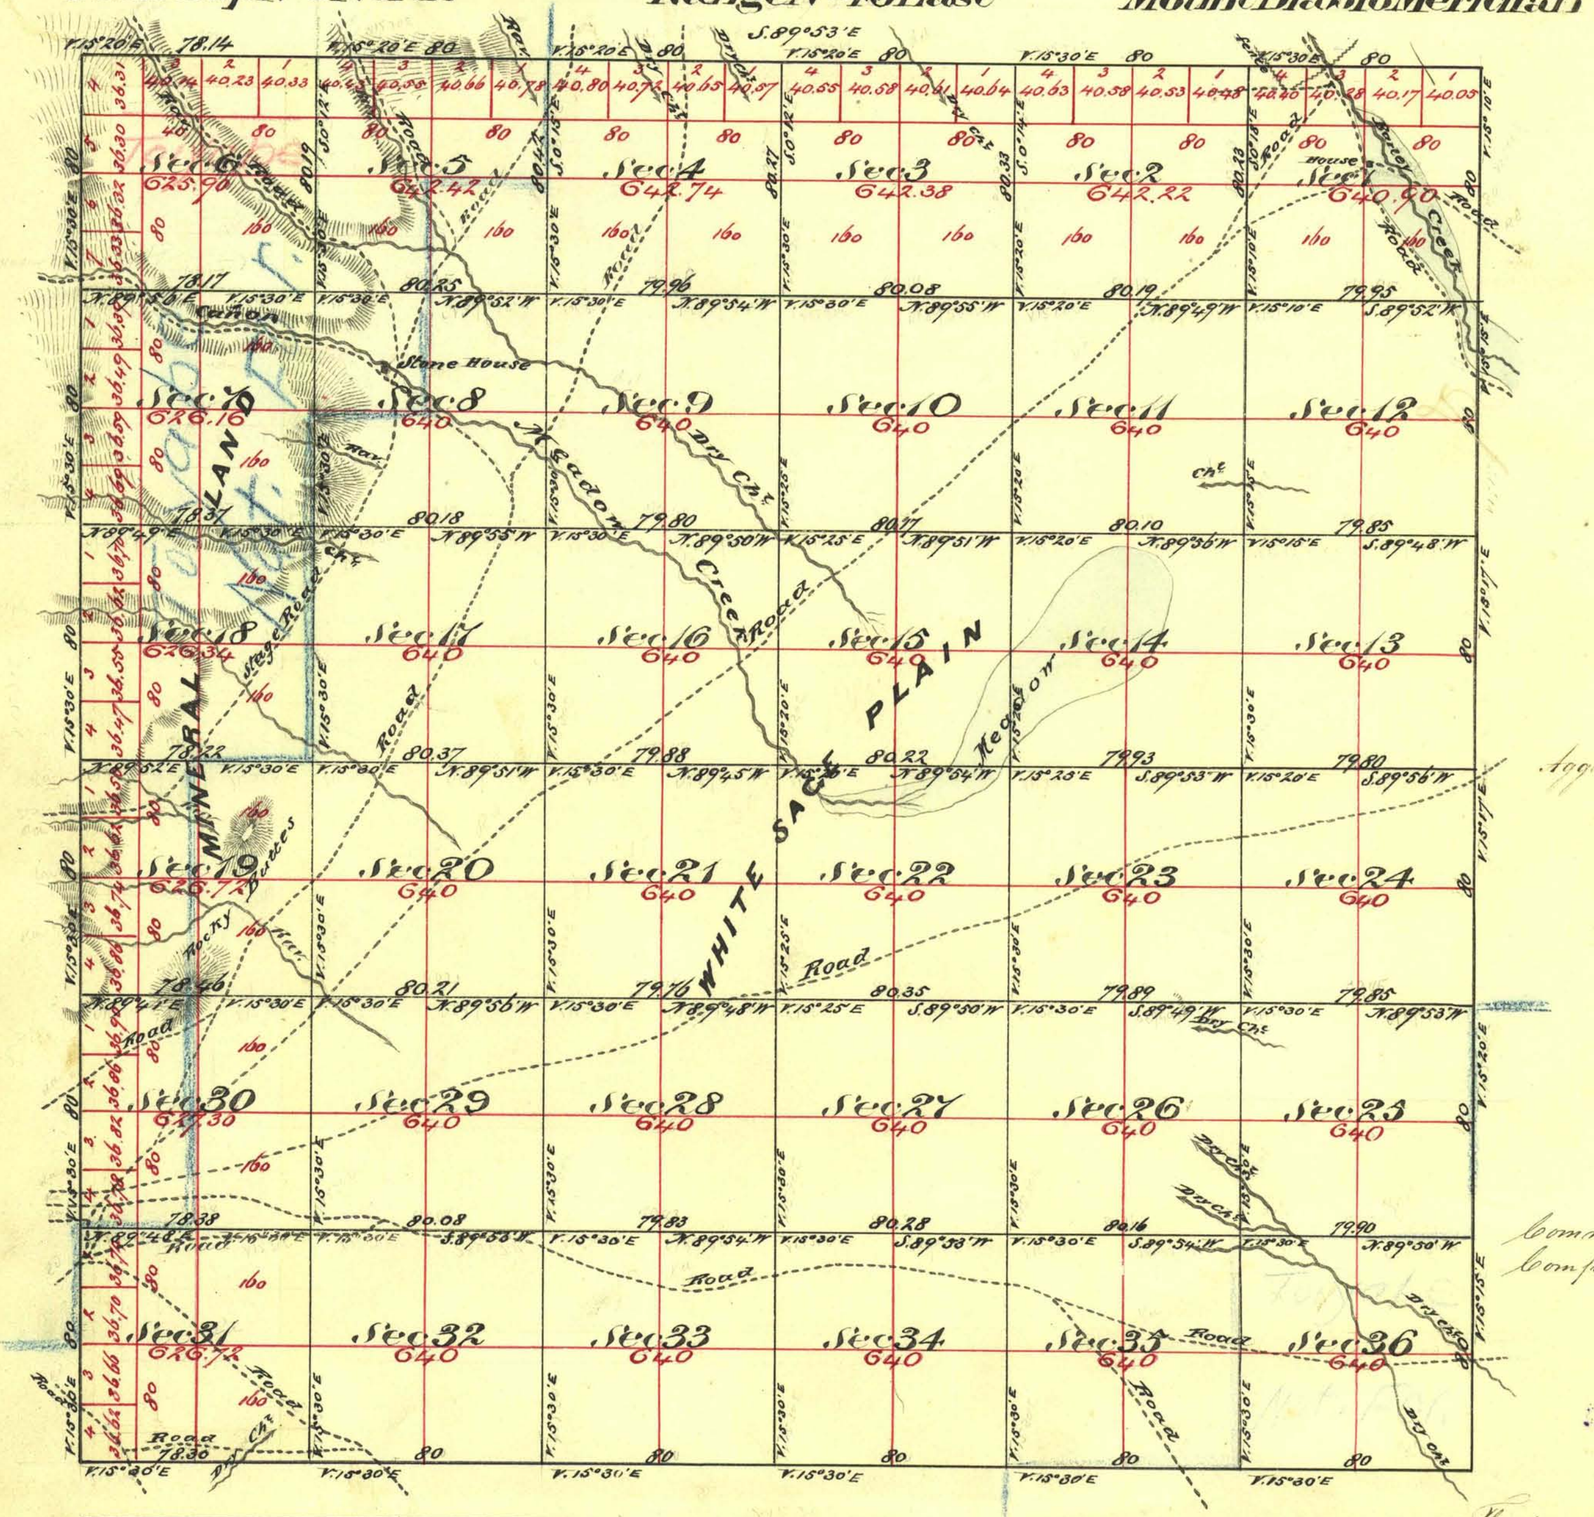

Aggregate Area of Public Land Surveyed 19,219.66 Acres
" " " Mineral " " 3,759.26 "
Aggregate 22,979.92 "

Commenced Oct 22nd 1874
Completed " 27th 1874

Surveys Designated	By Whom Surveyed	Date of Contract	Amt of Surveys Mls ch lks	When Surveyed	No. Corn.
Township Lines	Don H. Barker	August 18th 1874	23 76 44	1874	66
Subdivision Lines	" " "	" " "	69 74 08	Oct 1874	"

The above Map of Township No. 9 North Range No. 46 East Mount Diablo Meridian is strictly conformable to the field notes of the Surveys thereof on file in this Office, which have been examined and approved

W. S. Surveyor Generals Office
Virginia City, Nevada
December 16th 1874

E. S. Davis
Surveyor General Nevada

T 9 N, R 46 E