ORIGINAL

OFFICIALLY FILED
NEVADA STATE OFFICE
at 10:00 AM on AUG 11 2015

TOWNSHIP 13 NORTH, RANGE 26 EAST, OF THE MOUNT DIABLO MERIDIAN, NEVADA

SUPPLEMENTAL PLAT OF THE SE 1/4 OF SECTION 33

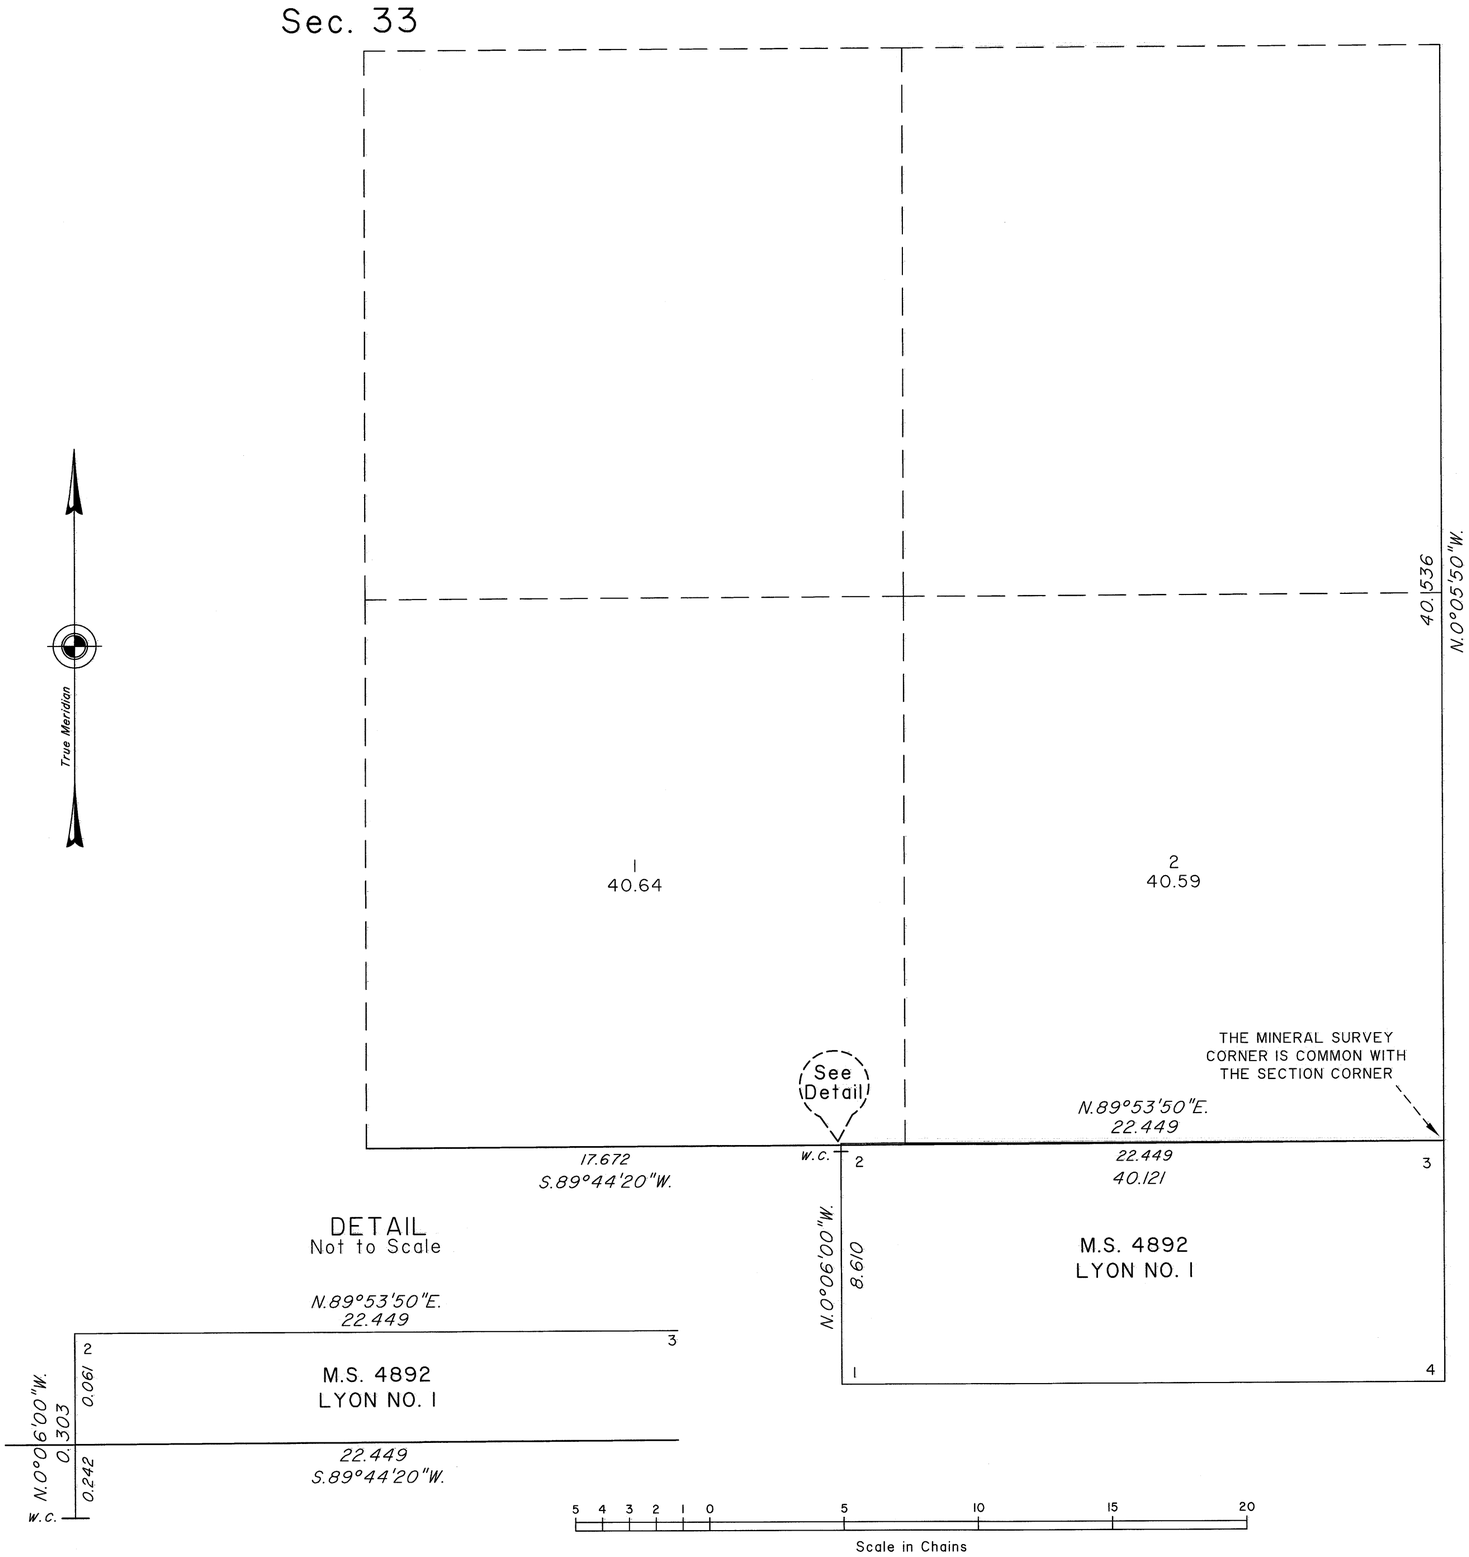

DETAIL
Not to Scale

This plat, showing the subdivision of the SE 1/4 of section 33, Township 13 North, Range 26 East, Mount Diablo Meridian, Nevada, is based upon the plats approved May 19, 1869, September 7, 1915 and June 12, 2015 and the plat of Mineral Survey No. 4892, approved August 27, 1970. This plat is prepared to accommodate the transfer of lands to the City of Yerington, Nevada, under the provisions of Public-Law 113-291.

Plat prepared by Clay W. Morrow, Cartographic Technician, under the direction of Clarence D. Strickland, Cadastral Surveyor, beginning August 10, 2015 and completed August 10, 2015, pursuant to Special Instructions dated August 10, 2015 and Assignment Instructions dated August 10, 2015, for Group No. 953, Nevada.

Except as indicated hereon, the lottings and areas are as shown on plats approved May 19, 1869, September 7, 1915 and June 12, 2015.

UNITED STATES DEPARTMENT OF THE INTERIOR
BUREAU OF LAND MANAGEMENT

Reno, Nevada August 11, 2015

This plat, showing amended lottings, is based upon the official records, and having been correctly prepared in accordance with the requirements of the law and regulations of this Bureau, is hereby accepted.

For the Director

Mukund O. Harmmmmg

Chief Cadastral Surveyor for Nevada

T.13N., R.26E., M.D.M.