ORIGINAL

OFFICIALLY FILED
NEVADA STATE OFFICE
at 10:00 AM on May 31, 2011

Sheet No. 1 of 2 Sheets

TOWNSHIP 14 NORTH, RANGE 20 EAST, OF THE MOUNT DIABLO MERIDIAN, NEVADA

DEPENDENT RESURVEY, SUBDIVISION AND METES-AND-BOUNDS SURVEY

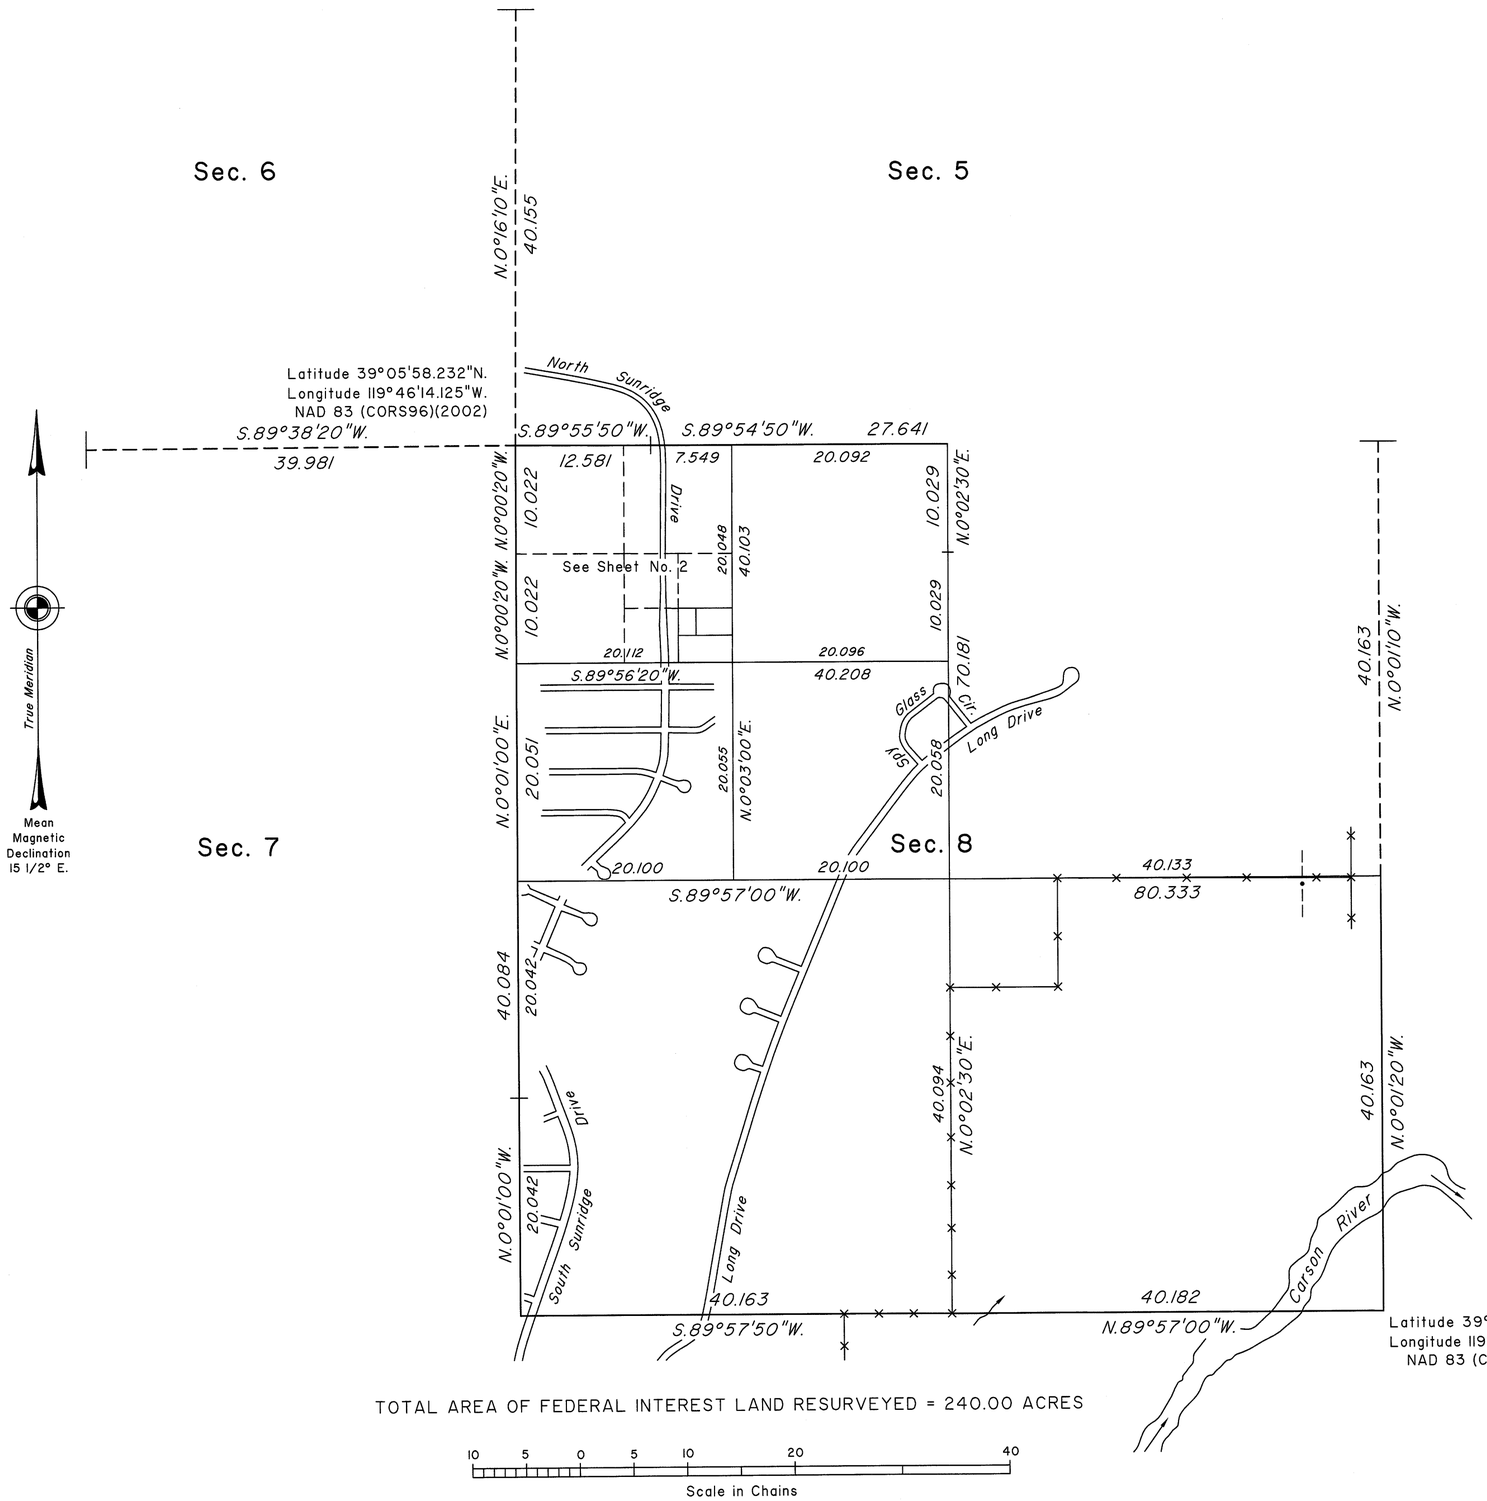

TOTAL AREA OF FEDERAL INTEREST LAND RESURVEYED = 240.00 ACRES

A history of surveys is contained in the field notes.

This plat, in two sheets, represents the dependent resurvey of a portion of the subdivisional lines designed to restore the corners in their true original locations according to the best available evidence, the subdivision of Section 8, and a metes-and-bounds survey in Section 8, Township 14 North, Range 20 East, Mount Diablo Meridian, Nevada.

Except as indicated hereon, the lottings and areas are indicated on the plat approved April 28, 1866.

Survey executed by Michael E. Swope, Cadastral Surveyor, beginning November 23, 2010 and completed April 27, 2011, pursuant to Special Instructions dated November 22, 2010, for Group No. 903, Nevada.

UNITED STATES DEPARTMENT OF THE INTERIOR
BUREAU OF LAND MANAGEMENT

Reno, Nevada May 27, 2011

This plat is strictly conformable to the approved field notes, and the survey, having been correctly executed in accordance with the requirements of law and the regulations of this Bureau, is hereby accepted.

For the Director

David A. Morlan

Chief Cadastral Surveyor for Nevada

BKG

T.14N., R.20E., M.D.M.