ORIGINAL

1956 DEC 21 PM 2 38
NEVADA LAND OFFICE
RENO, NEVADA

TOWNSHIP 14 NORTH, RANGE 61 EAST, MOUNT DIABLO MERIDIAN, NEVADA.

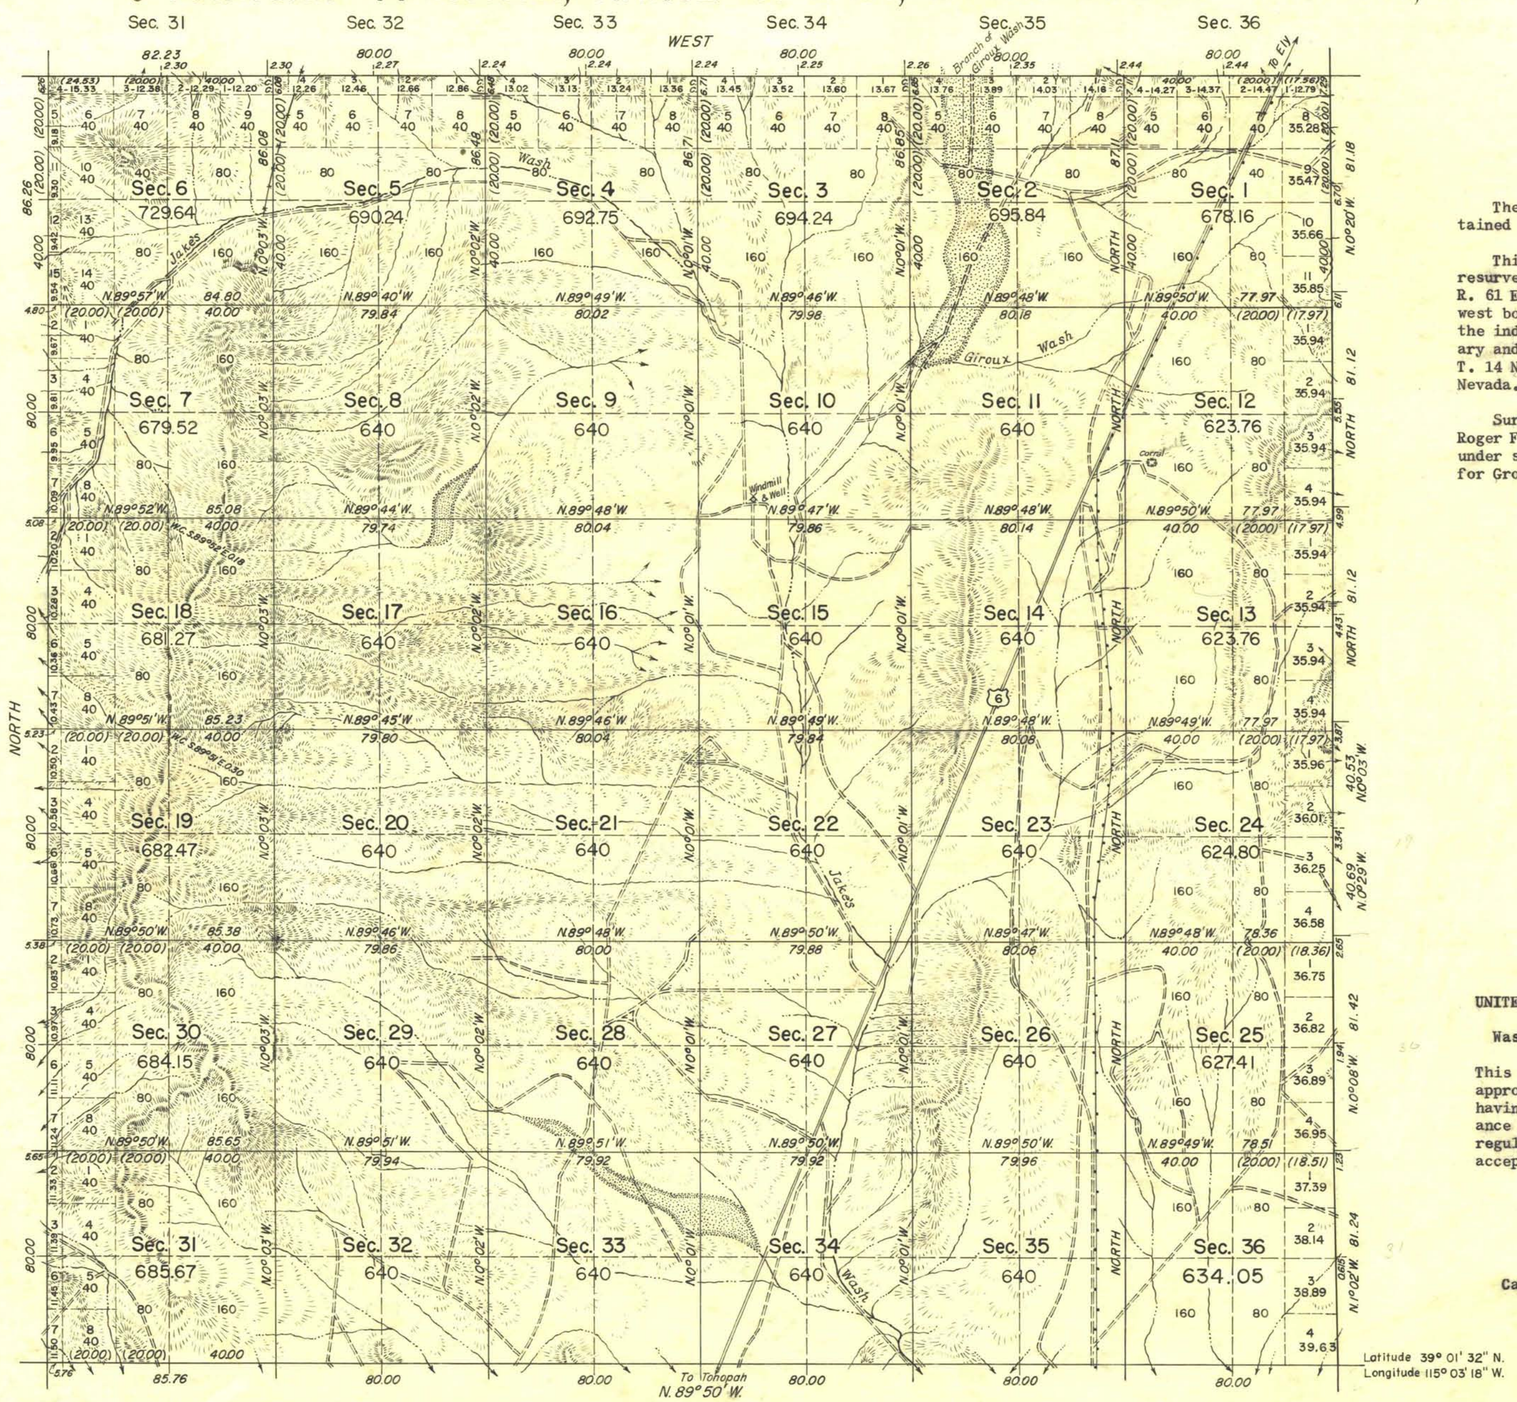

Area Surveyed: 23,527.73 Acres

Scale in Chains

Latitude 39° 01' 32" N.
Longitude 115° 03' 18" W.

The history of earlier surveys is contained in the field notes.

This plat represents the independent resurvey of the south boundary of T. 15 N., R. 61 E., the dependent resurvey of the west boundary of T. 14 N., R. 62 E., and the independent resurvey of the west boundary and survey of the subdivisional lines of T. 14 N., R. 61 E., Mount Diablo Meridian, Nevada.

Survey executed by Dupree R. Averill and Roger F. Wilson, July 17 to October 7, 1953, under special instructions dated May 4, 1945 for Group 277, Nevada.

UNITED STATES DEPARTMENT OF THE INTERIOR
BUREAU OF LAND MANAGEMENT
Washington, D. C. August 9, 1956

This plat is strictly conformable to the approved field notes, and the survey, having been correctly executed in accordance with the requirements of law and the regulations of this Bureau, is hereby accepted.

For the Director

Earl G. Harrington

Cadastral Engineering Staff Officer

ABD

M.S.

2633a

T. 14 N., R. 61 E.