ORIGINAL

TOWNSHIP 15 NORTH, RANGE 61 EAST, MOUNT DIABLO MERIDIAN, NEVADA.

DEPENDENT AND INDEPENDENT RESURVEY

THIRD STANDARD PARALLEL NORTH

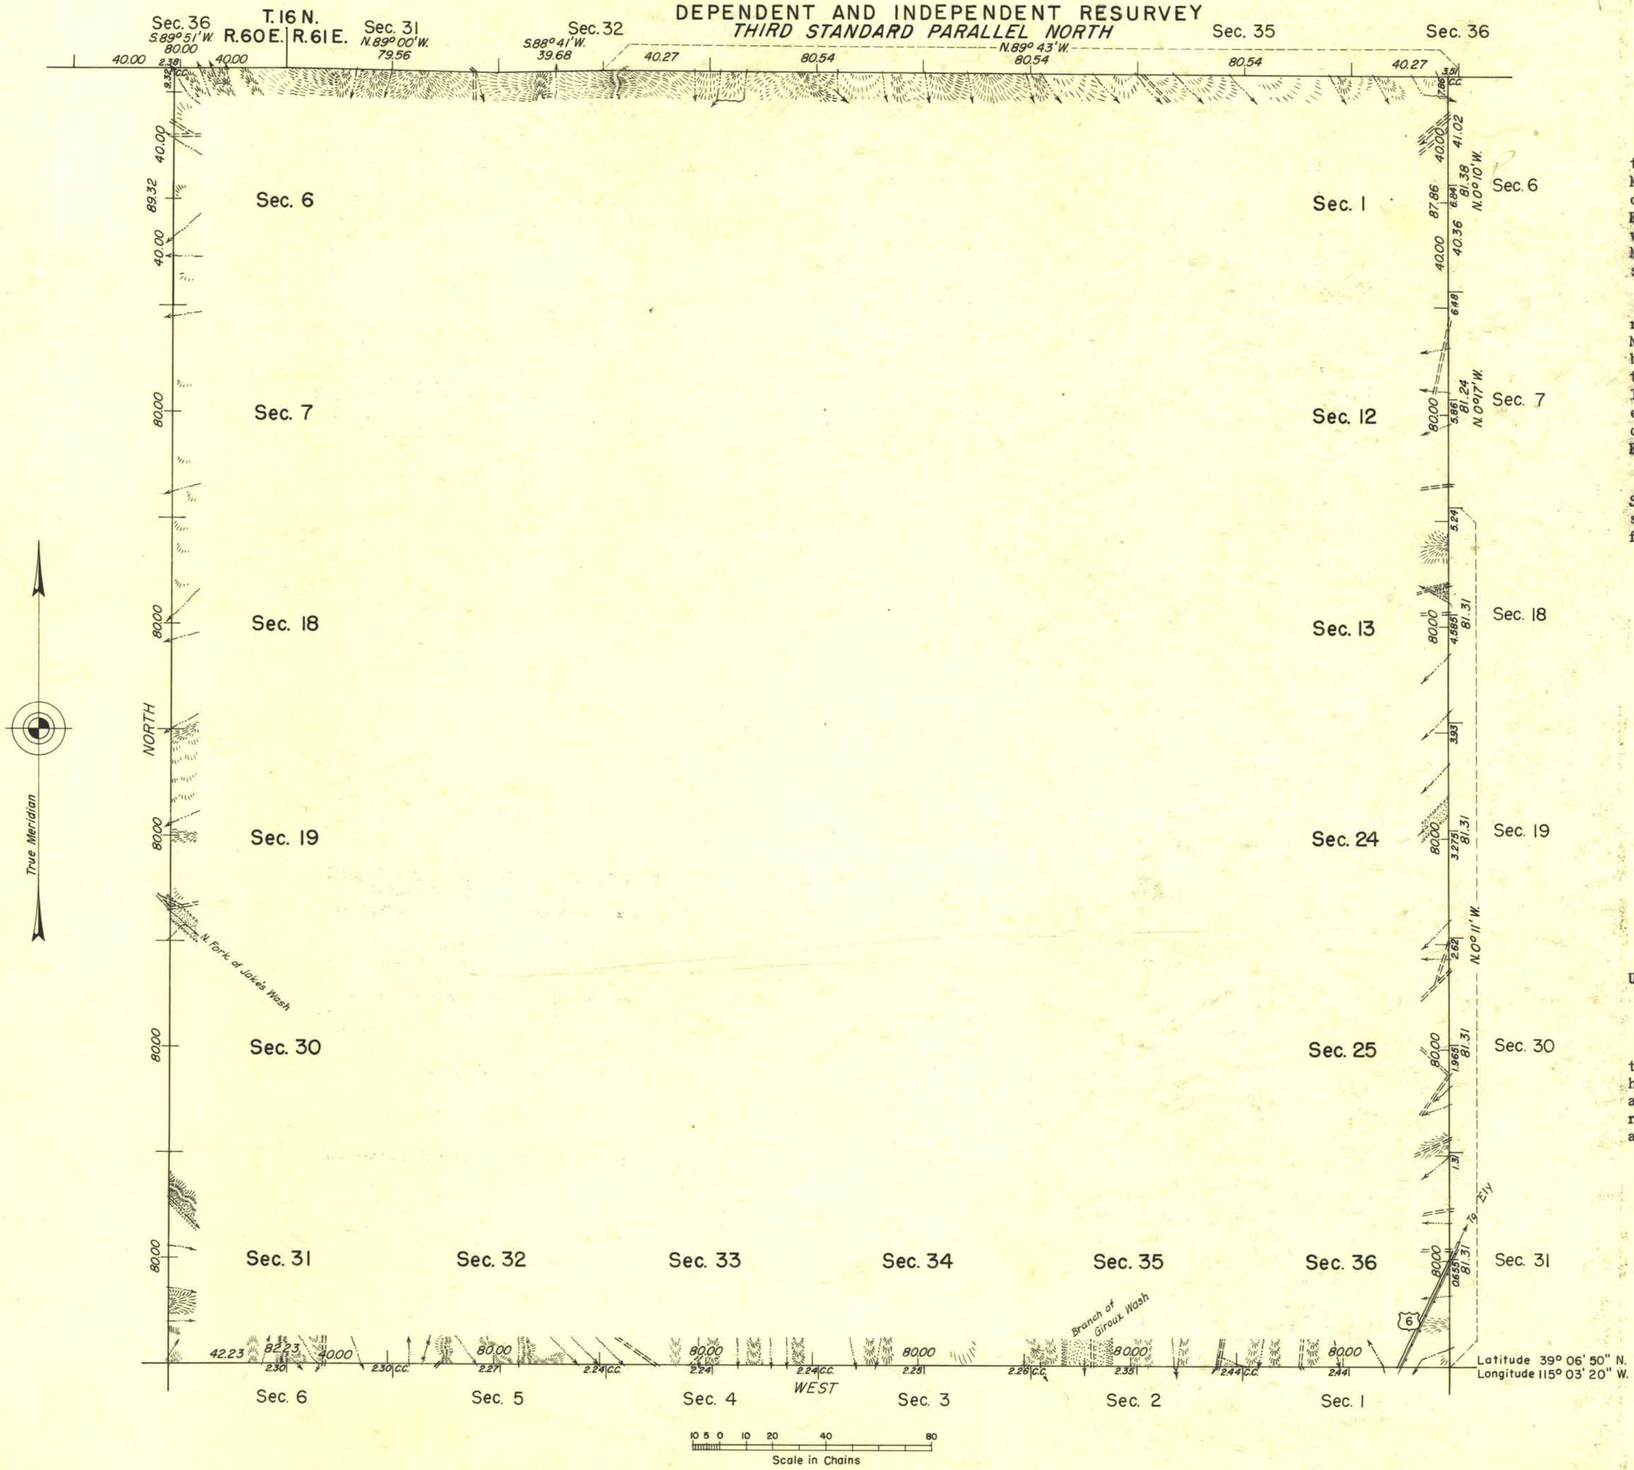

The Third Standard Parallel North, through R. 61 E., was surveyed by E. B. Monroe in 1869, and the west boundary of T. 15 N., R. 62 E. was surveyed by E. B. Monroe in 1873. The south and west boundaries were surveyed by E. B. Monroe in 1884 and independently re-surveyed under this same group.

This plat represents the dependent resurvey of the Third Standard Parallel North through R. 61 E. and the west boundary of T. 15 N., R. 62 E. designed to restore the corners in their original locations according to the best available evidence, with the establishment of corners on the latter for T. 15 N., R. 61 E., Mount Diablo Meridian, Nevada.

Survey executed by Roger F. Wilson, September 17 to October 7, 1953, under special instructions dated May 4, 1945 for Group 277, Nevada.

UNITED STATES DEPARTMENT OF THE INTERIOR
BUREAU OF LAND MANAGEMENT
Washington, D. C. August 9, 1956

This plat is strictly conformable to the approved field notes, and the survey, having been correctly executed in accordance with the requirements of law and the regulations of this Bureau, is hereby accepted.

For the Director

Earl G. Harrington

Cadastral Engineering Staff Officer

1956 DEC 27 AM 10 22
NEVADA LAND OFFICE
RENO, NEVADA

ABD.

M.S. MH

7633 B

T. 15 N., R. 61 E.