ORIGINAL

SHEET 1 OF 2

OFFICIALLY FILED
NEVADA STATE OFFICE
10:00 AM 10/26/1971

TOWNSHIP 15 NORTH, RANGE 64 EAST, OF THE MOUNT DIABLO MERIDIAN, NEVADA

DEPENDENT RESURVEY

Sec. 36 | Sec. 31 | Sec. 32 | Sec. 33 | Sec. 34 | Sec. 35 | Sec. 36

THIRD STANDARD PARALLEL NORTH

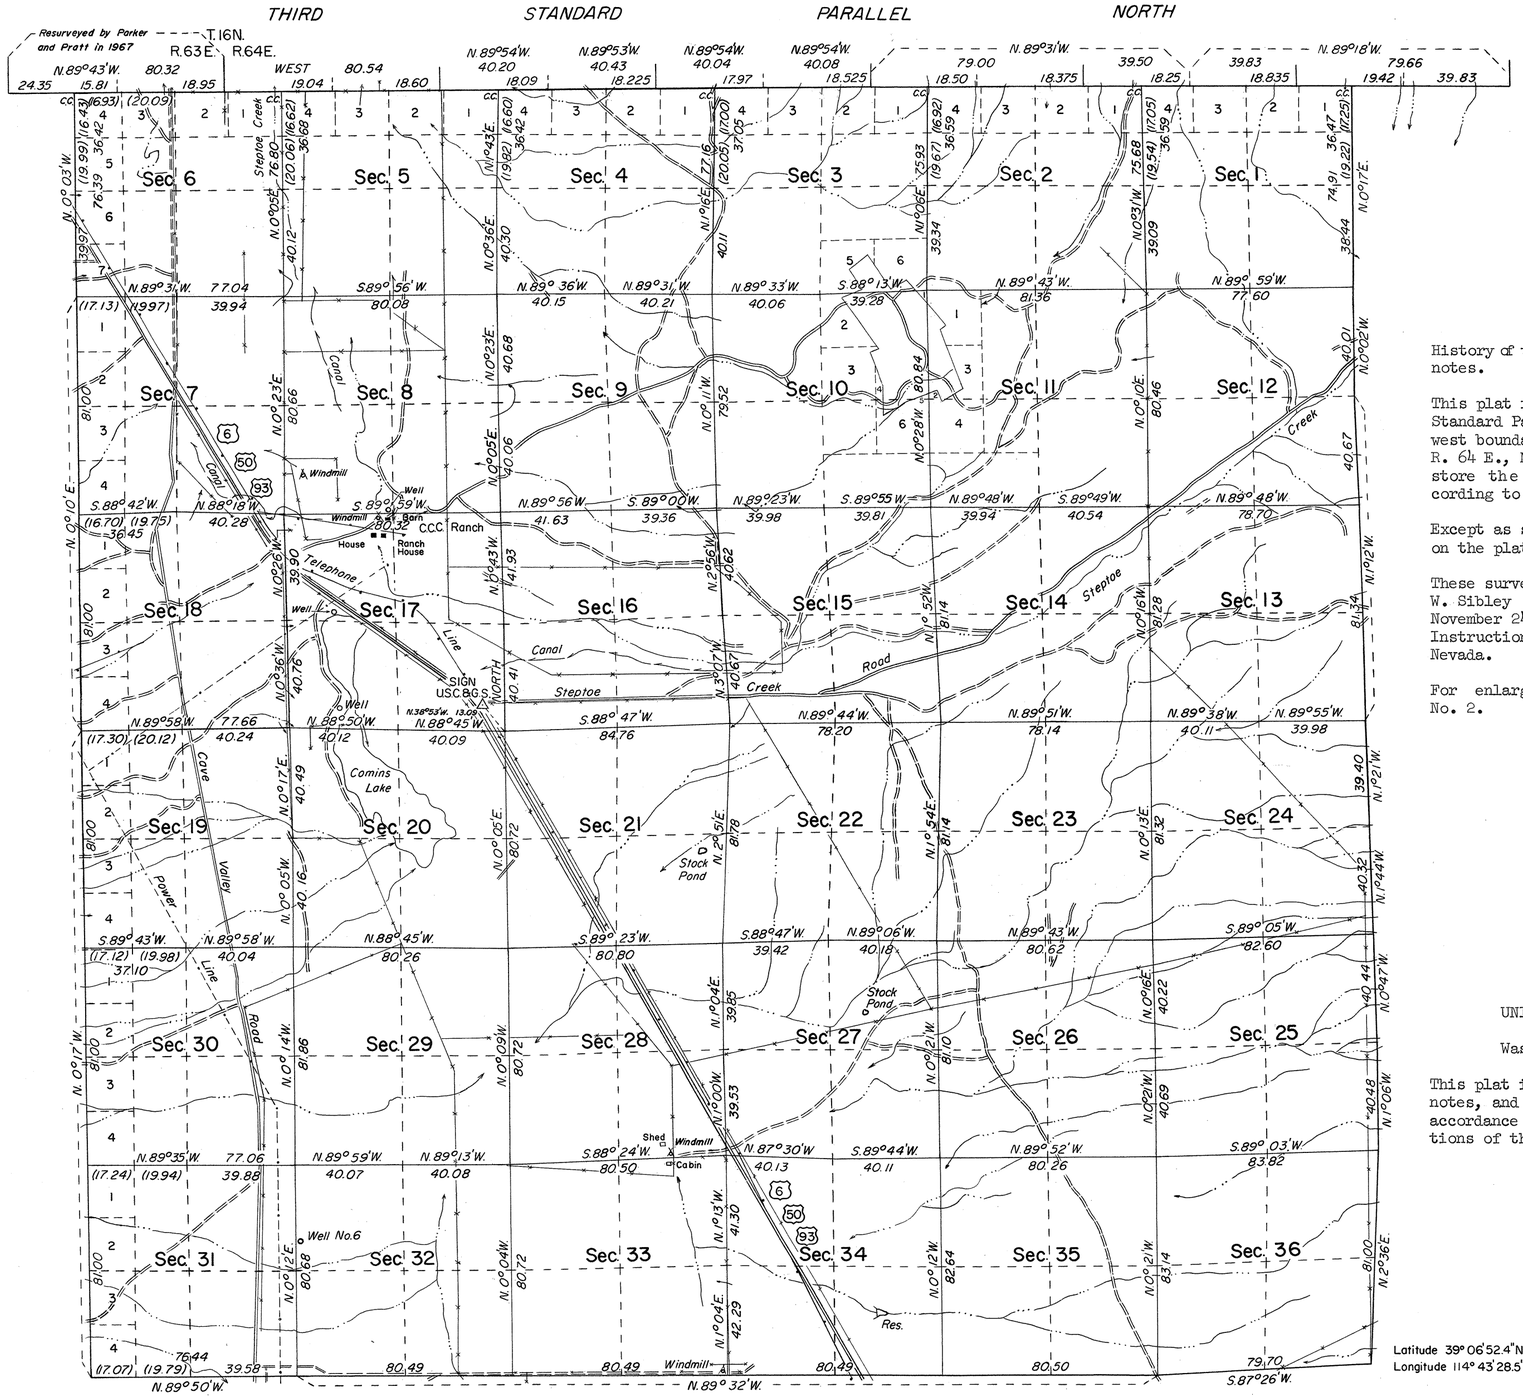

True Meridian

Mean Magnetic Declination
16½° E.

Resurveyed by Parker and Munson in 1964

10 5 0 10 20 40 80
Scale in Chains

Area Resurveyed 22,626.30 Acres

History of the earlier surveys is contained in the field notes.

This plat represents a dependent resurvey of the Third Standard Parallel North, through R. 64 E., the east, and west boundaries and the subdivisional lines of T. 15 N., R. 64 E., Mt. Diablo Meridian, Nevada, designed to restore the corners in their true original locations according to the best available evidence.

Except as shown hereon, lottings and areas are as shown on the plat approved March 12, 1872.

These surveys were executed by Horace G. Parker, Eldon W. Sibley and Robert A. Pratt, Cadastral Surveyors, November 24, 1967 to October 2, 1968, under Special Instructions dated November 8, 1967 for Group No. 454, Nevada.

For enlargements of sections 3, 10 and 11, see Sheet No. 2.

UNITED STATES DEPARTMENT OF THE INTERIOR
BUREAU OF LAND MANAGEMENT
Washington, D.C. September 29, 1971

This plat is strictly conformable to the approved field notes, and the survey, having been correctly executed in accordance with the requirements of law and the regulations of this Bureau, is hereby accepted.

For the Director

Clark L. Hamm

Chief, Division of Cadastral Survey

Latitude 39°06'52.4"N.
Longitude 114°43'28.5"W.

K.O.