ORIGINAL

OFFICIALLY FILED
NEVADA STATE OFFICE
at 10:00 AM on October 12, 2000

TOWNSHIP 15 SOUTH, RANGE 49 EAST, OF THE MOUNT DIABLO MERIDIAN, NEVADA

DEPENDENT RESURVEY AND METES-AND-BOUNDS SURVEY

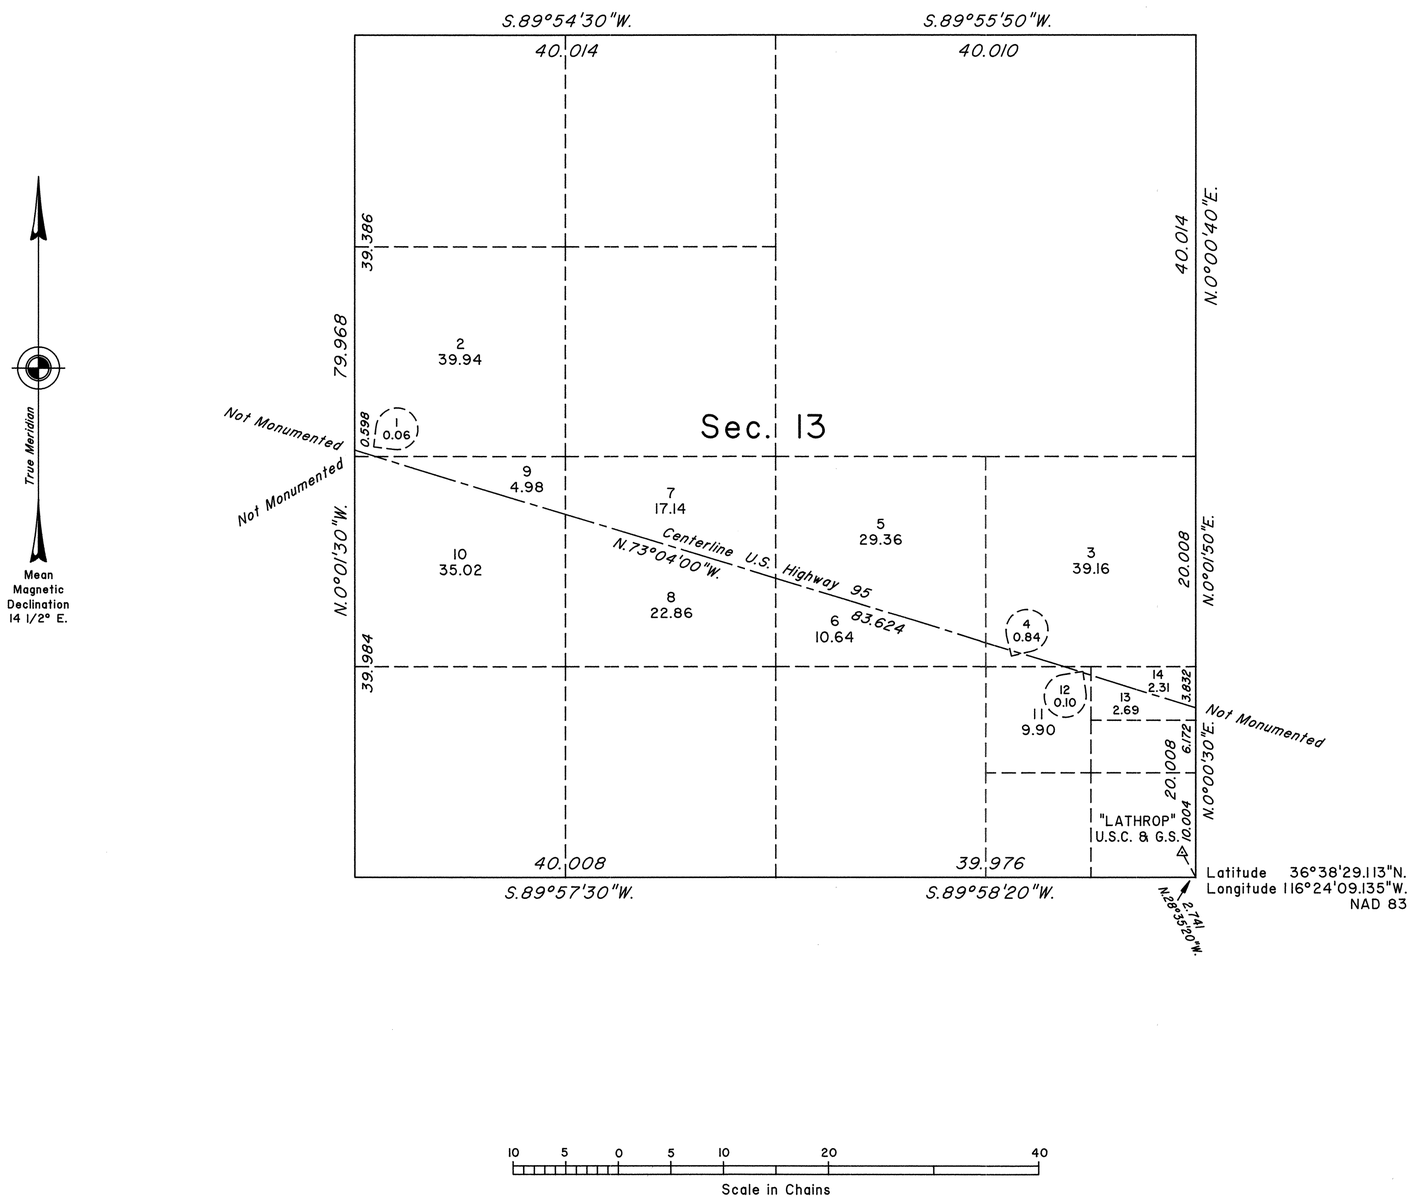

Latitude 36°38'29.113"N.
Longitude 116°24'09.135"W.
NAD 83

A history of surveys is contained in the field notes.

A dependent resurvey of the east boundary of section 13, was executed concurrently under Township 15 South, Range 50 East, of this same Group.

This plat represents the dependent resurvey of a portion of the subdivisional lines designed to restore the corners in their true original locations according to the best available evidence, and the metes-and-bounds survey of the centerline of U.S. Highway 95, through section 13, Township 15 South, Range 49 East, Mount Diablo Meridian, Nevada.

Except as indicated hereon, the areas are as shown on the plat accepted January 18, 1962.

Survey executed by Richard A. Zaninovich, Cadastral Surveyor, beginning March 14, 2000, and completed March 16, 2000, pursuant to Special Instructions dated March 13, 2000, for Group No. 788, Nevada.

UNITED STATES DEPARTMENT OF THE INTERIOR
BUREAU OF LAND MANAGEMENT

Reno, Nevada October 11, 2000

This plat is strictly conformable to the approved field notes, and the survey, having been correctly executed in accordance with the requirements of law and the regulations of this Bureau, is hereby accepted.

For the Director

Mary J. M. Hautl

Acting Chief Cadastral Surveyor, Nevada

T.15S., R.49E., M.D.M.