ORIGINAL

Sheet No. 2 of 2 Sheets

TOWNSHIP 16 NORTH, RANGE 20 EAST, OF THE MOUNT DIABLO MERIDIAN, NEVADA

ENLARGED DIAGRAM OF THE SE1/4 OF SW1/4 OF SECTION 36

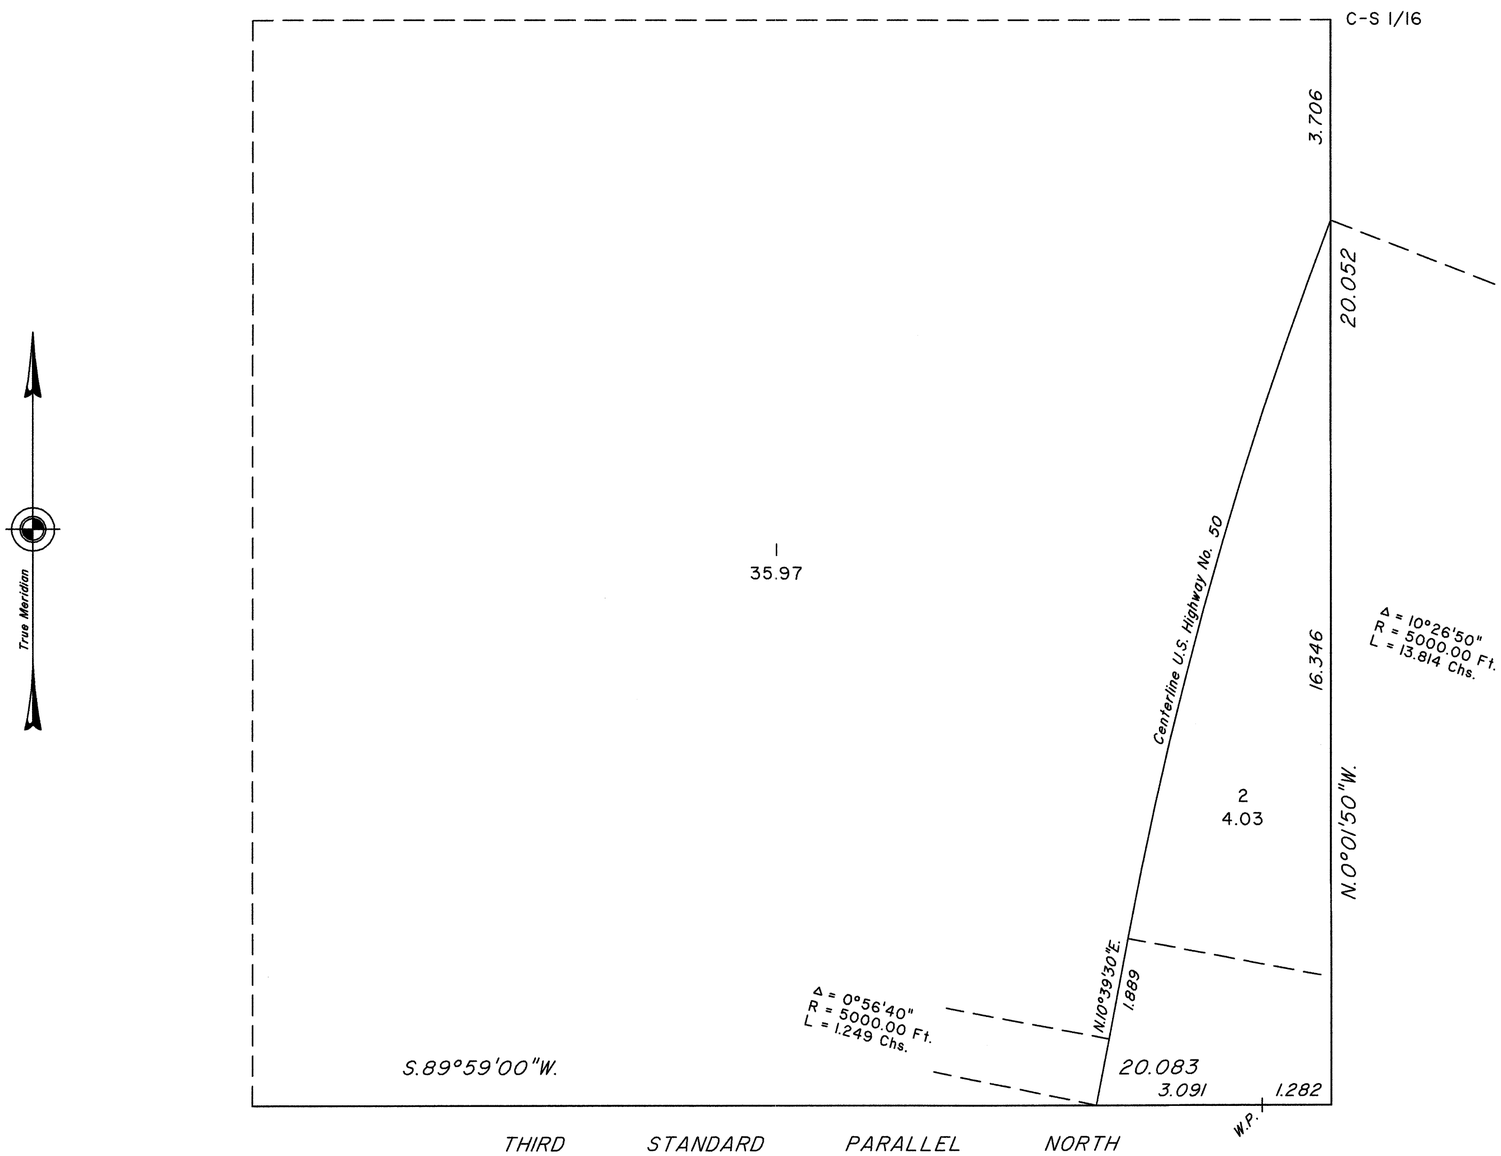

Reference should be made to Sheet No. 1 for survey information.

5 4 3 2 1 0 5 10

Scale in Chains

UNITED STATES DEPARTMENT OF THE INTERIOR
BUREAU OF LAND MANAGEMENT

Reno, Nevada June 25, 2014

This plat is strictly conformable to the approved field notes, and the survey, having been correctly executed in accordance with the requirements of law and the regulations of this Bureau, is hereby accepted.

For the Director

David D. Morland

Chief Cadastral Surveyor for Nevada

CWM

OFFICIALLY FILED
NEVADA STATE OFFICE
at 10:00 AM on JUN 30 2014

T.16N., R.20E., M.D.M.