ORIGINAL

OFFICIALLY FILED
NEVADA STATE OFFICE
at 10:00 AM on JUN 30 2014

TOWNSHIP 16 NORTH, RANGE 21 EAST, OF THE MOUNT DIABLO MERIDIAN, NEVADA

DEPENDENT RESURVEY, SUBDIVISION AND METES-AND-BOUNDS SURVEY

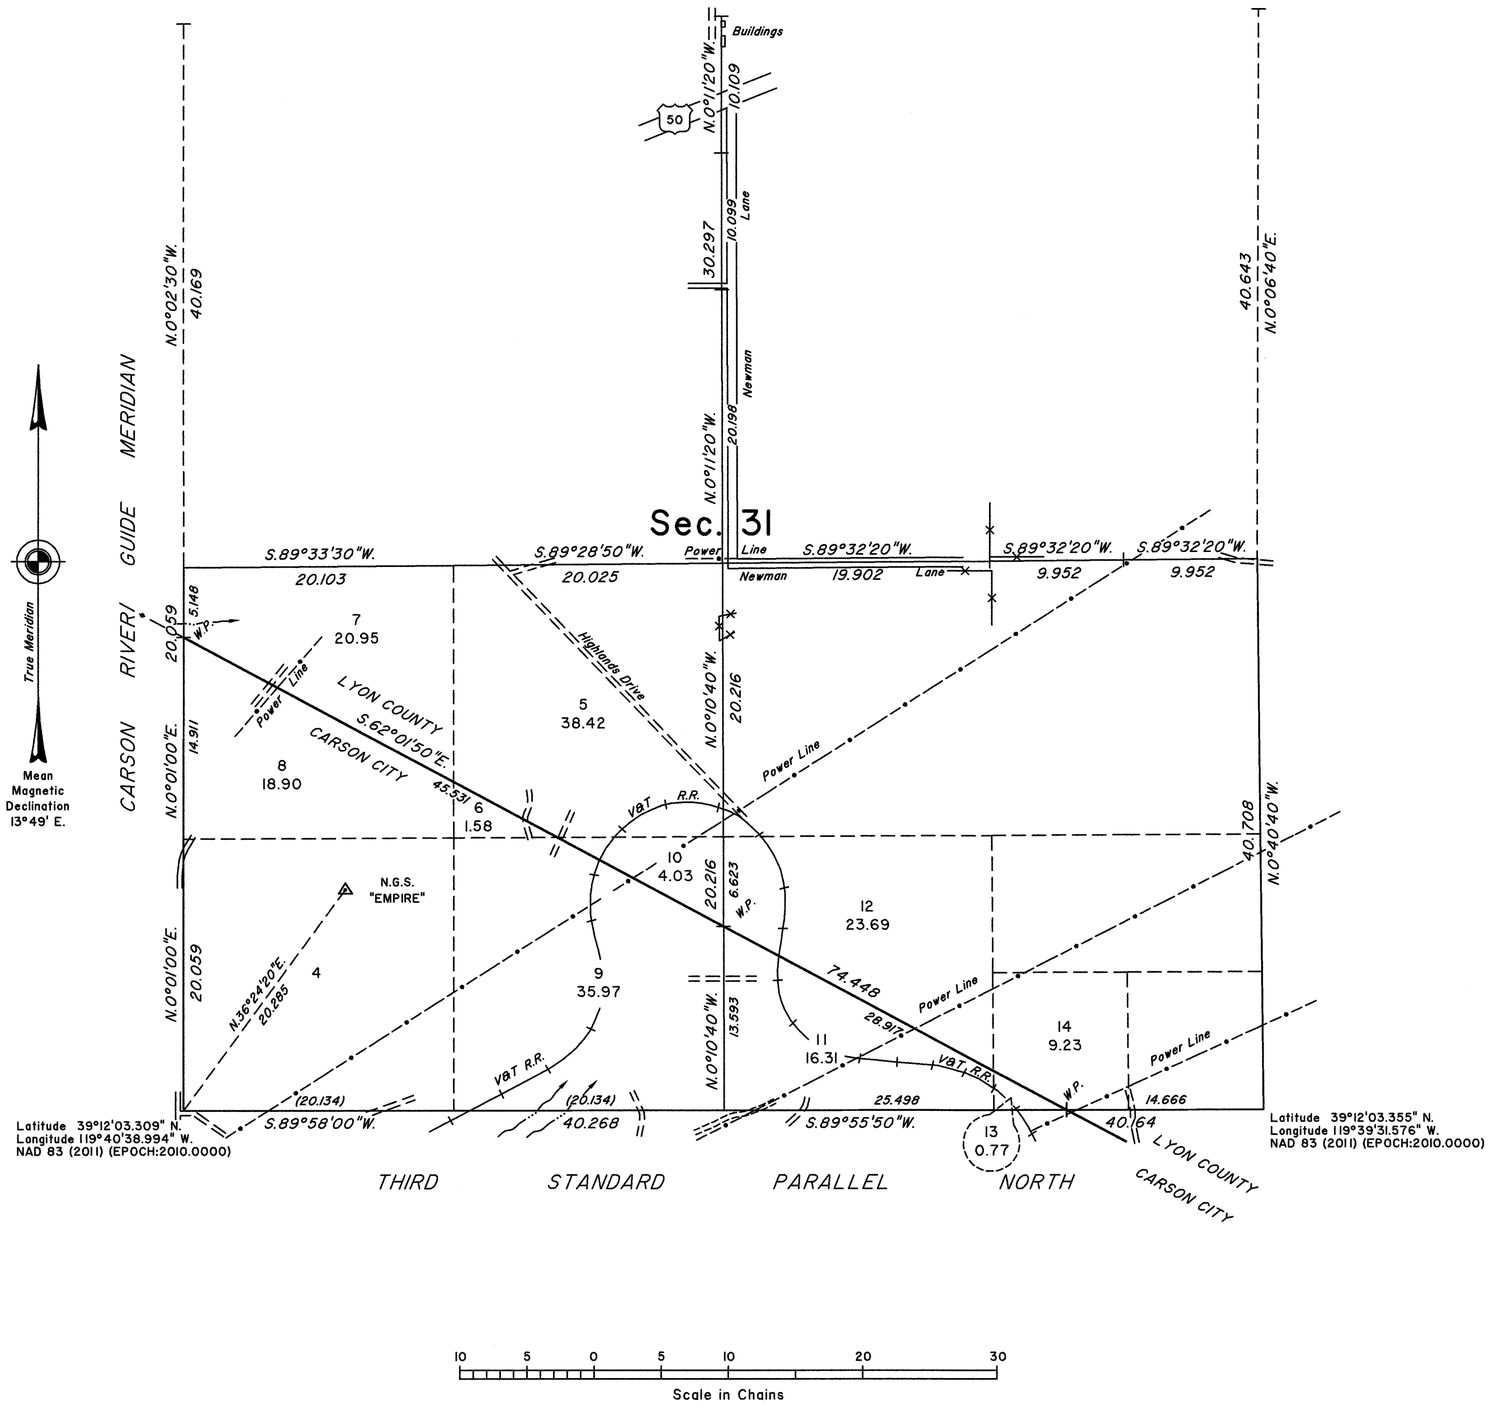

A history of surveys is included in the field notes.

This plat represents the dependent resurvey of the Third Standard Parallel North through a portion of Range 21 East, a portion of the west boundary (Carson River Guide Meridian) and a portion of the subdivisional lines designed to restore the corners in their true original locations according to the best available evidence, the subdivision of section 31 and a metes-and-bounds survey of a portion of the Carson City and Lyon County Line, Township 16 North, Range 21 East, Mount Diablo Meridian, Nevada.

Except as indicated hereon, the lottings and areas are as shown on the plat approved August 31, 1867.

Survey executed by Clarence D. Strickland, Cadastral Surveyor, beginning December 3, 2012, and completed March 18, 2014, pursuant to Special Instructions dated November 20, 2012, for Group No. 920, Nevada,

UNITED STATES DEPARTMENT OF THE INTERIOR
BUREAU OF LAND MANAGEMENT

Reno, Nevada June 25, 2014

This plat is strictly conformable to the approved field notes, and the survey, having been correctly executed in accordance with the requirements of law and the regulations of this Bureau, is hereby accepted.

For the Director

Chief Cadastral Surveyor for Nevada

CWM

T.16N., R.21E., M.D.M.