ORIGINAL

OFFICIALLY FILED
NEVADA STATE OFFICE
at 10:00 AM on January 17, 2008

TOWNSHIP 16 NORTH, RANGE 63 EAST, OF THE MOUNT DIABLO MERIDIAN, NEVADA

ENLARGED DIAGRAM

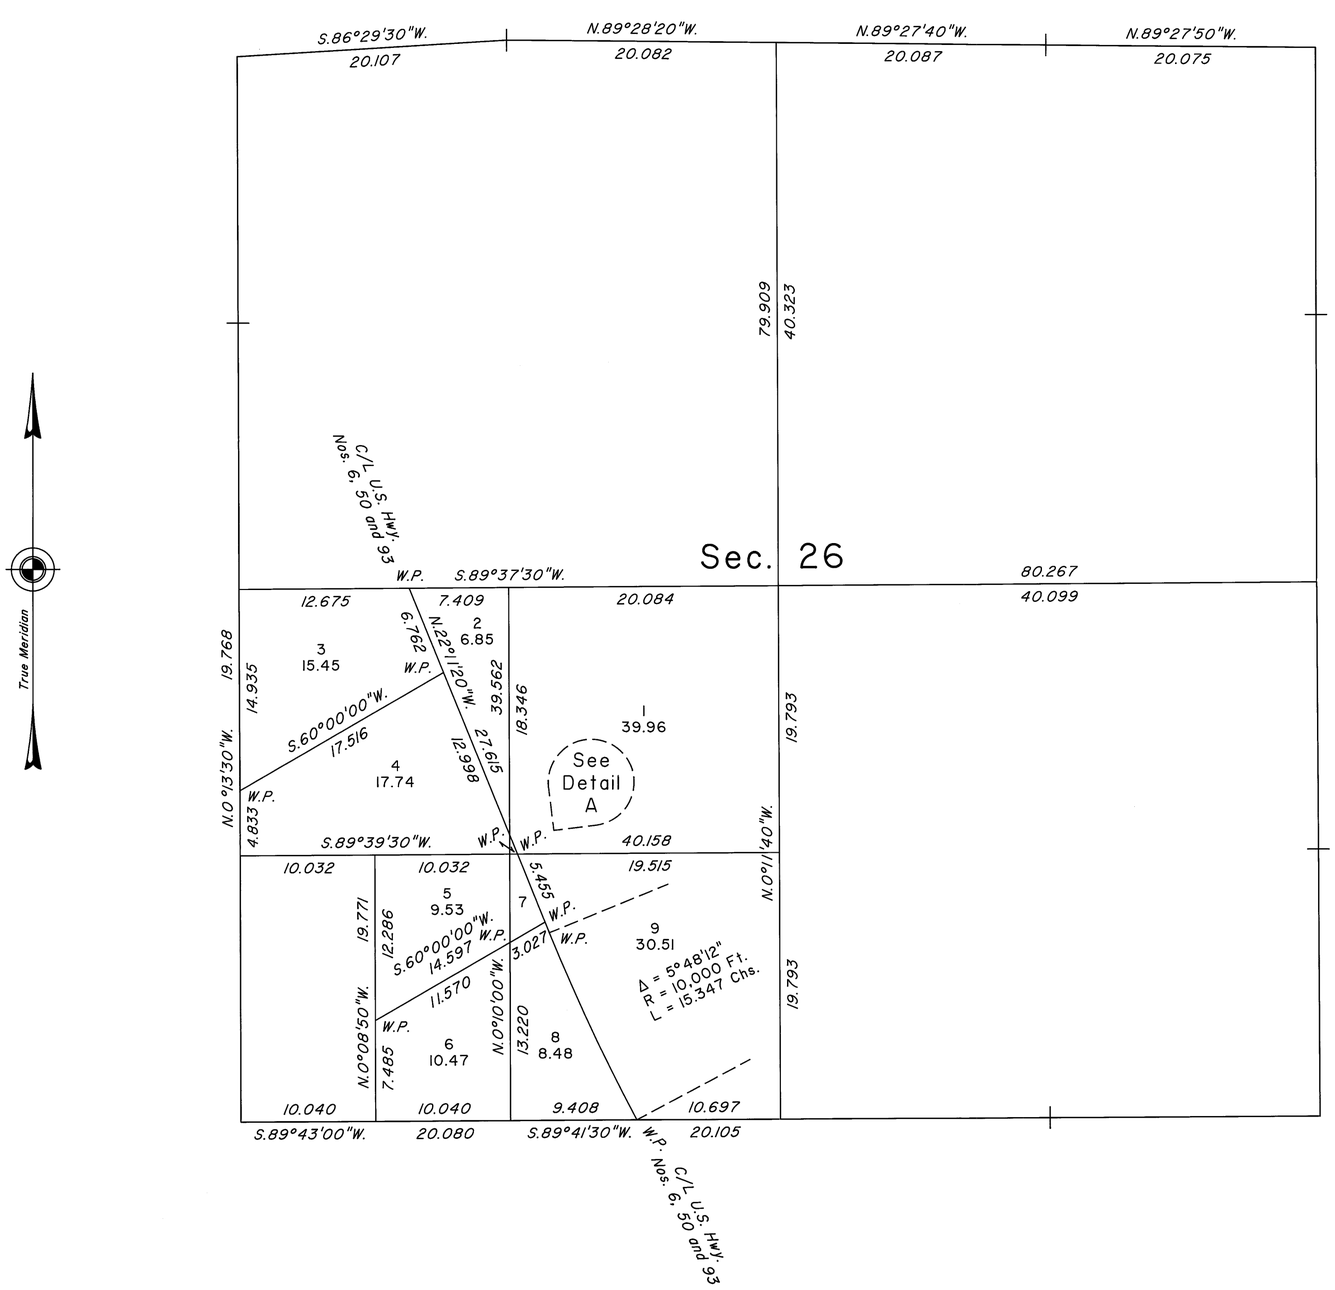

DETAIL A
Not to Scale

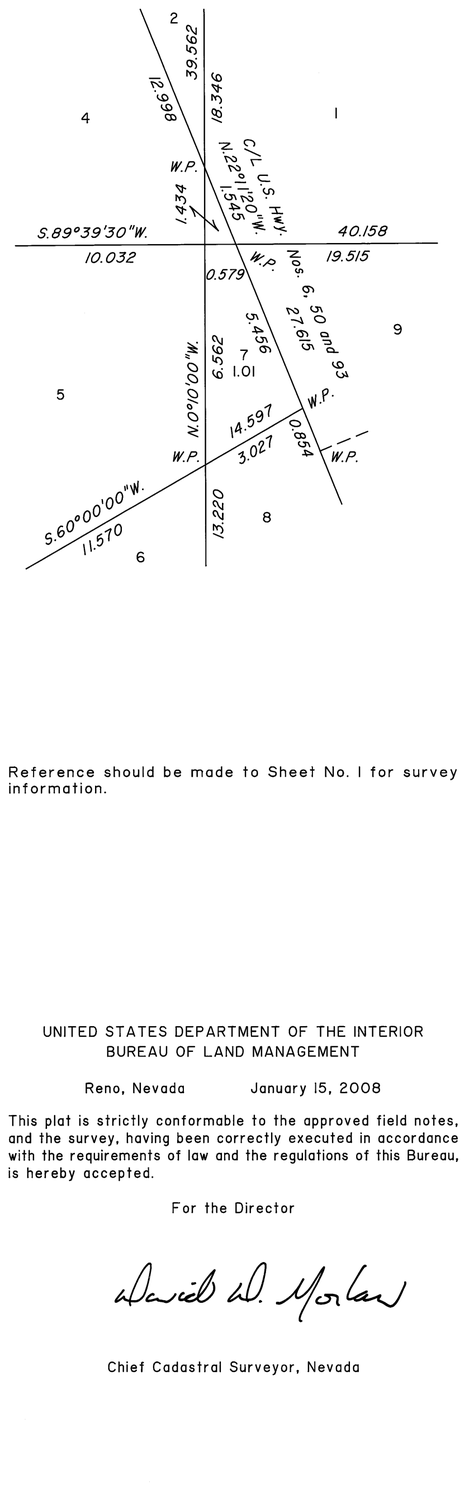

Reference should be made to Sheet No. 1 for survey information.

UNITED STATES DEPARTMENT OF THE INTERIOR
BUREAU OF LAND MANAGEMENT

Reno, Nevada January 15, 2008

This plat is strictly conformable to the approved field notes, and the survey, having been correctly executed in accordance with the requirements of law and the regulations of this Bureau, is hereby accepted.

For the Director

David W. Morlan

Chief Cadastral Surveyor, Nevada

T.16N., R.63E., M.D.M.