Township No. 18 North Range No. 21 East Mount Diablo Meridian

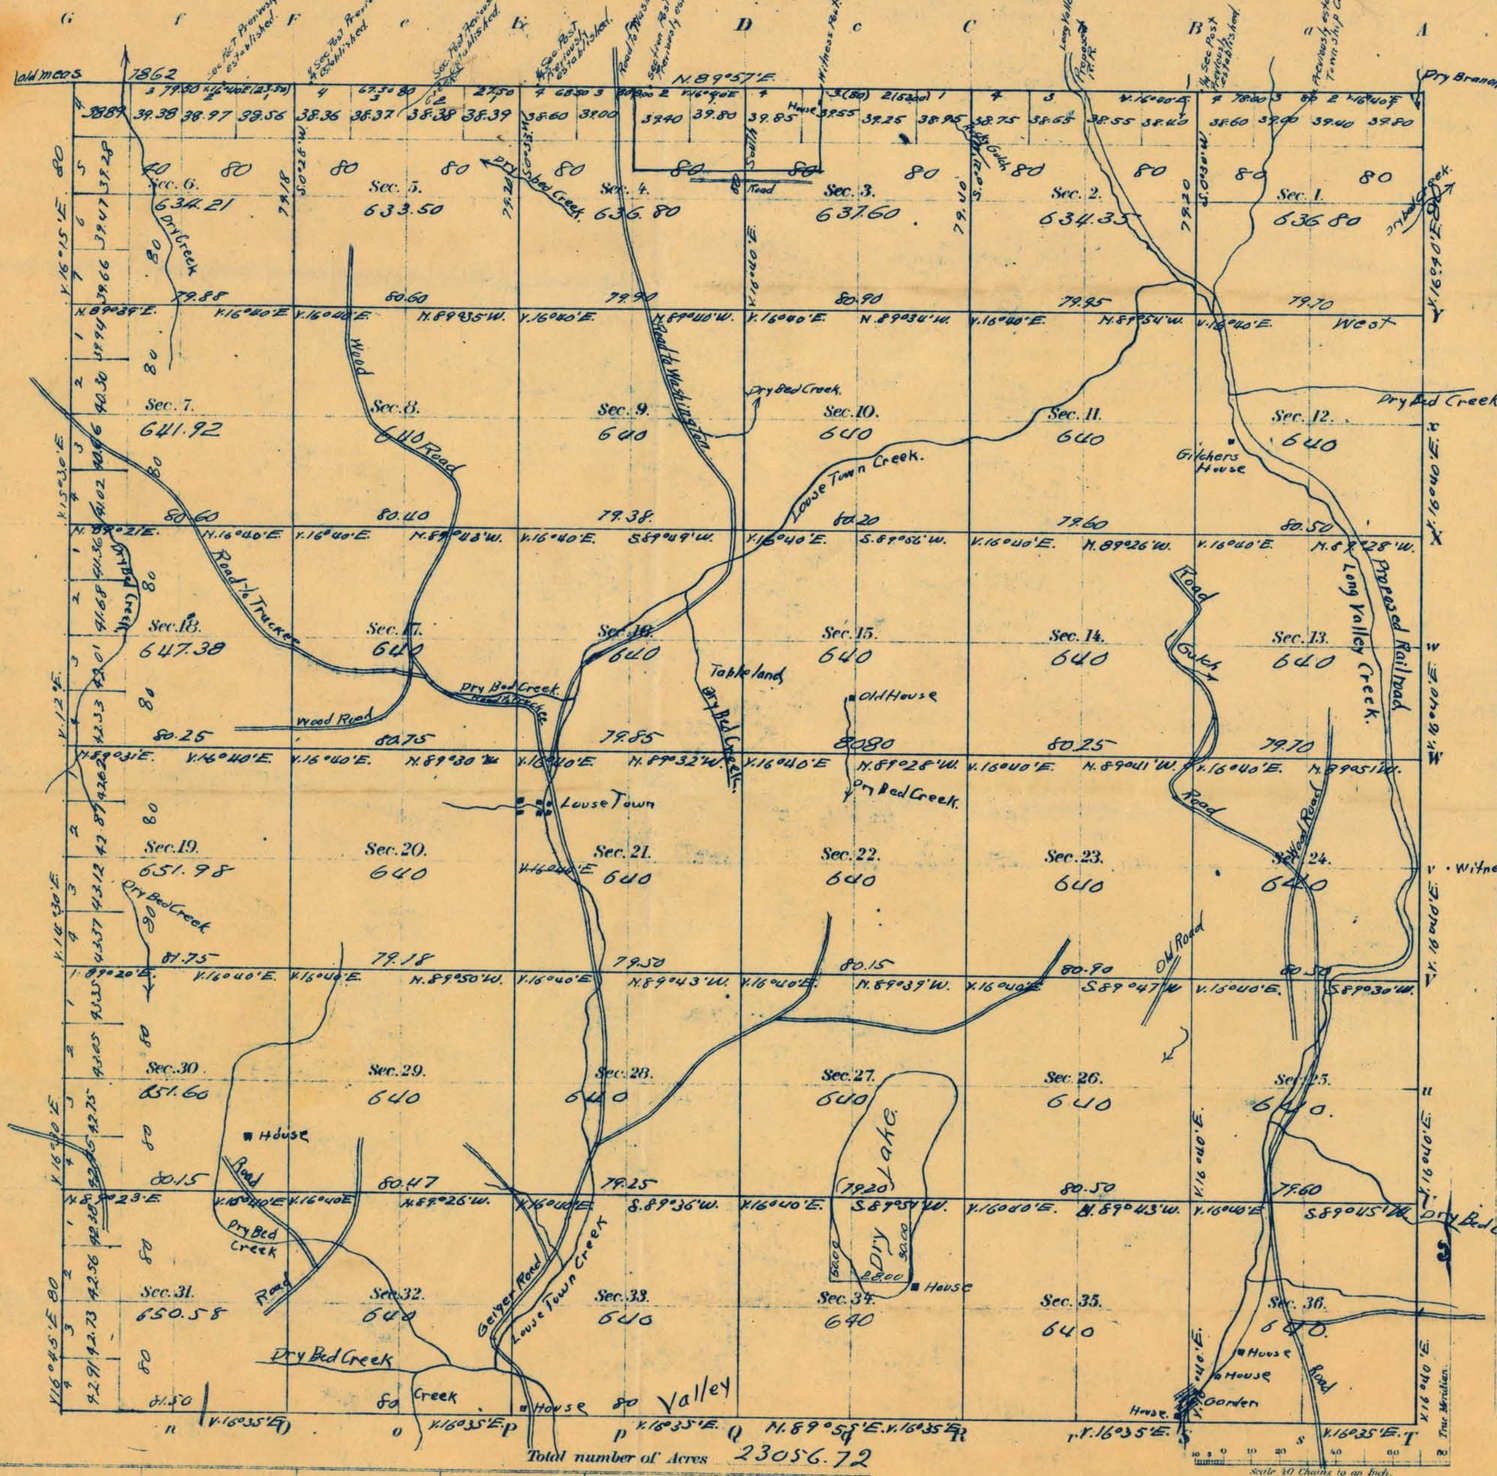

Total number of Acres 23056.72

Surveys Designated	By Whom Surveyed	Date of Contract	Amount of Surveys M. Ch. Lks.	When Surveyed	Con.
W. Bdy Township lines				1861	A.
N. " "				1865	K.
S. " Subdivisions				July 17 1867	2.
E. "				Nov 7 1867	"
M. Bdy Re Sur				" 10 1867	"
Sec Lines.				" 20 1867	"

Meanders of

Posts	Courses	Ch. Lks.	Posts	Courses	Ch. Lks.	Posts	Courses	Ch. Lks.

The above Map of Township No. 18 N. of Range No. 21 E. Mt Diablo Meridian Nevada is strictly conformable to the field notes of the survey thereof on file in this Office, which have been examined and approved.

Surveyor Generals Office, Virginia City Nevada Dec. 21, 1867. A.P.K. Safford Sur. Gen.

Copy of Segration Plat approved Oct. 26, 1895

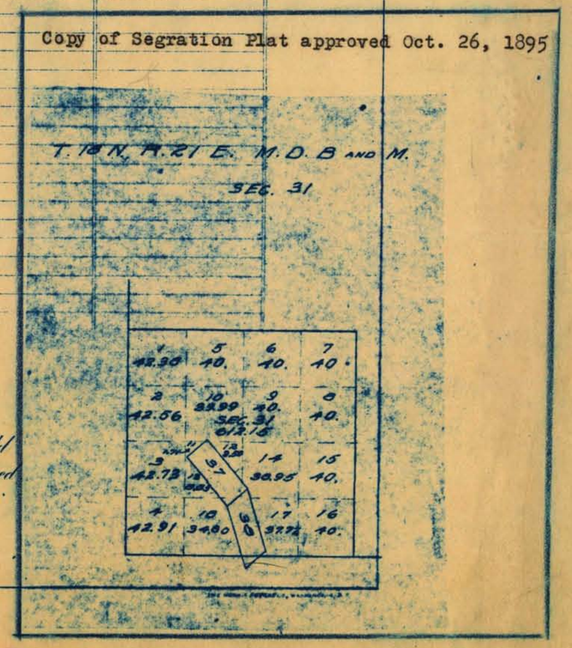

0235

T. 18 N R. 21 E