ORIGINAL

OFFICIALLY FILED
NEVADA STATE OFFICE
at 10:00 AM on July 10, 2006

TOWNSHIP 19 NORTH, RANGE 44 EAST, OF THE MOUNT DIABLO MERIDIAN, NEVADA

SUPPLEMENTAL PLAT OF SECTION 19

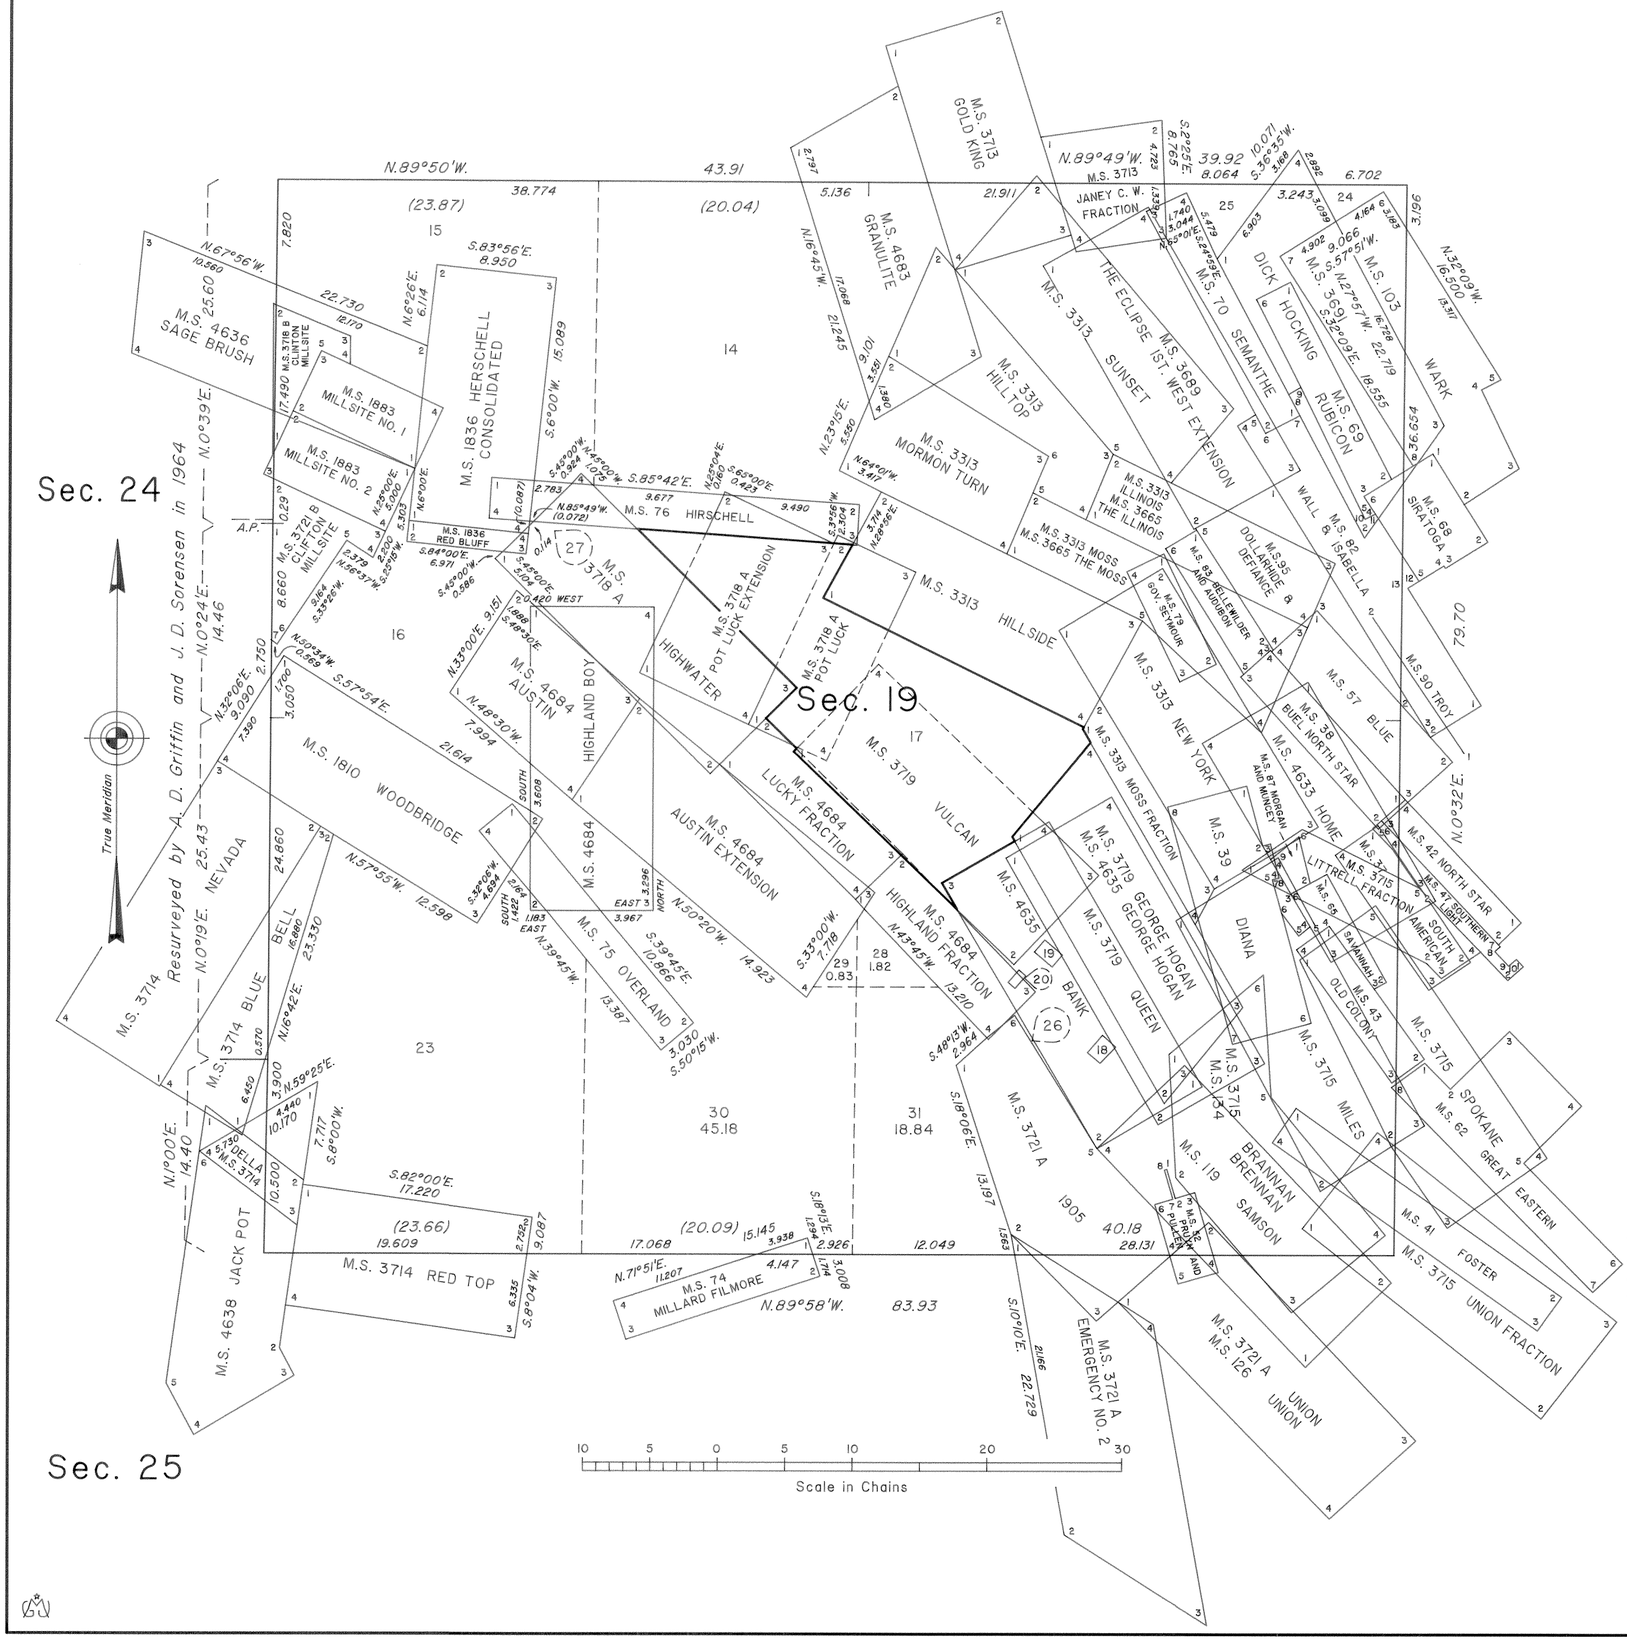

This plat, showing amended lottings of lots 21 and 22, section 19, T.19N., R.44E., Mount Diablo Meridian, Nevada, and correcting certain distances shown along the south boundary of section 19, is based upon the plat approved March 4, 1910, the plats accepted May 4, 1965 and December 22, 1987, the field notes approved December 22, 1987, and the mineral survey records.

UNITED STATES DEPARTMENT OF THE INTERIOR
BUREAU OF LAND MANAGEMENT

Reno, Nevada July 7, 2006

This plat, showing amended lottings, is based upon the official records, and having been correctly prepared in accordance with the regulations of this Bureau, is hereby accepted.

For the Director

David A. Morlan

Chief Cadastral Surveyor, Nevada

T.19N., R.44E., M.D.M.