ORIGINAL

OFFICIALLY FILED
NEVADA STATE OFFICE
at 10:00 AM on SEP 30 2020

TOWNSHIP 19 SOUTH, RANGE 62 EAST, OF THE MOUNT DIABLO MERIDIAN, NEVADA

DEPENDENT RESURVEY, SUBDIVISION AND METES-AND-BOUNDS SURVEY

Latitude 36°20'09.079" N.
Longitude 115°05'54.347" W.
NAD 83 (2011) (EPOCH:2010.0000)

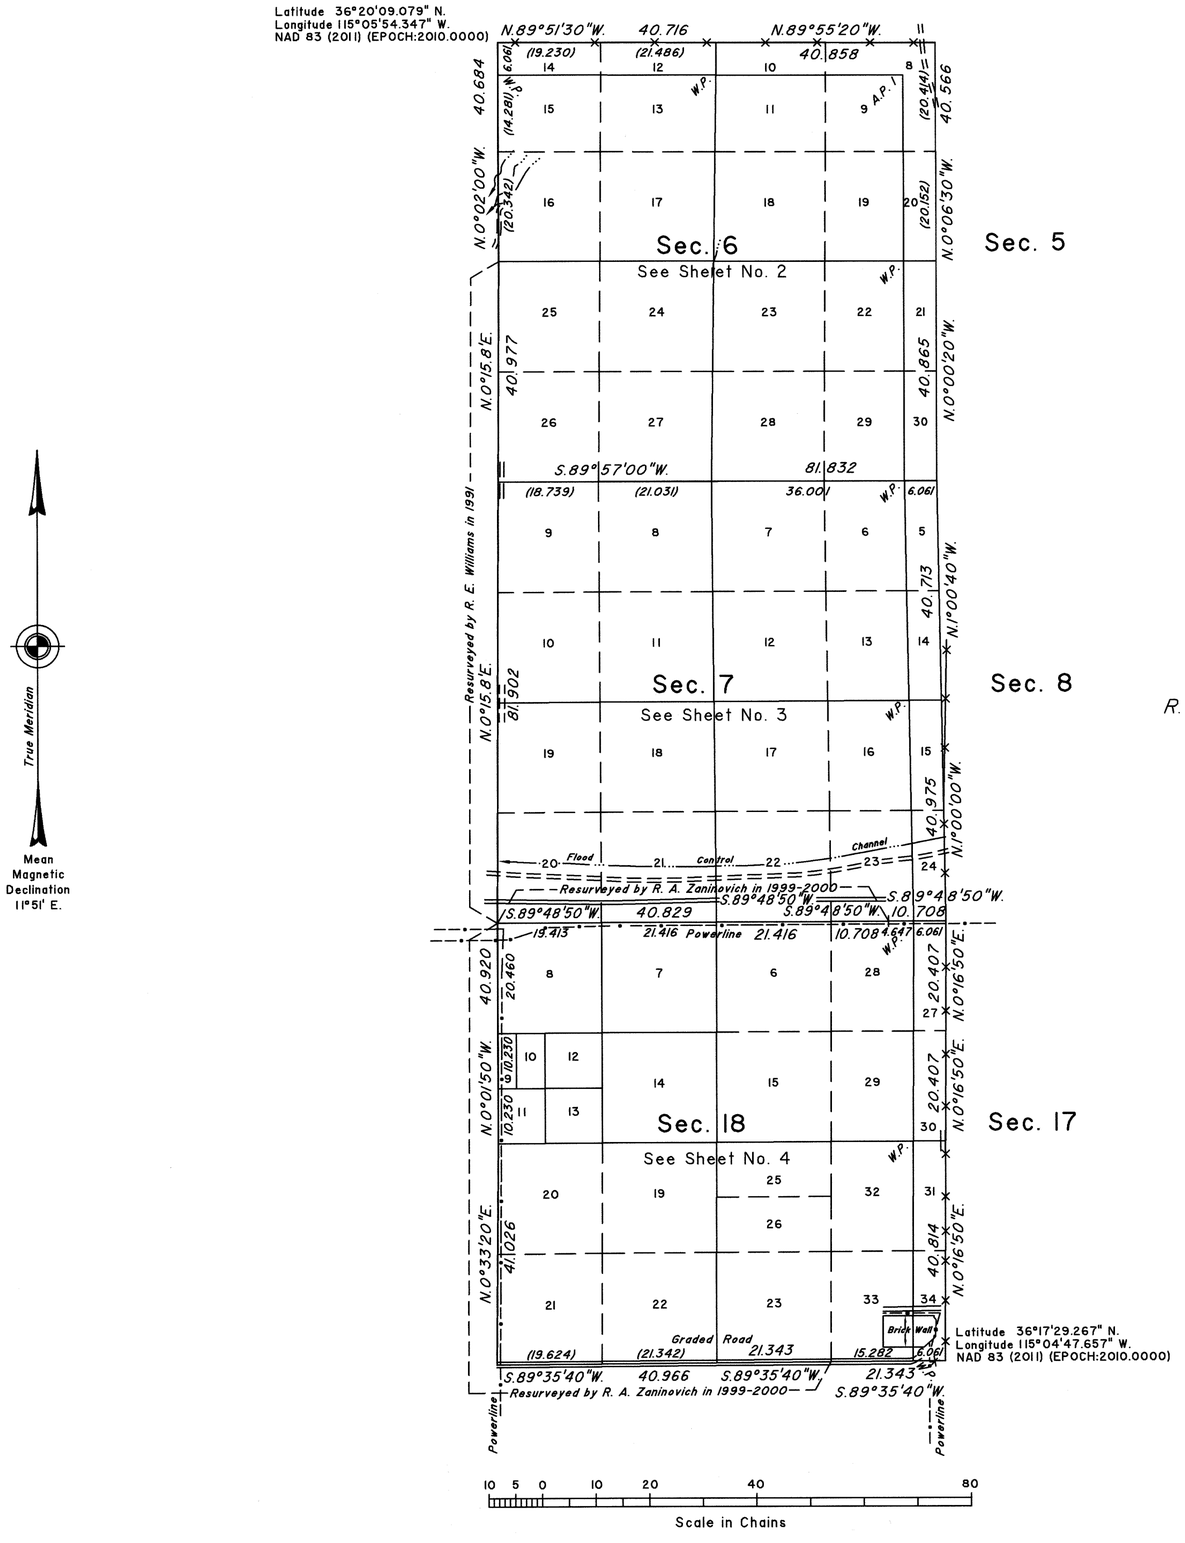

Surveyed by

R. H. Woods and W. H. Myrick

in 1882

A history of surveys is contained in the field notes.

This plat, in four sheets, represents the dependent resurvey of portions of the west and north boundaries, a portion of the subdivisional lines and a portion of the subdivision-of-section lines of section 18 designed to restore the corners in their true original locations according to the best available evidence, and the subdivision of sections 6 and 7, and a metes-and-bounds survey in sections 6, 7 and 18, Township 19 South, Range 62 East, Mount Diablo Meridian, Nevada.

Except as indicated hereon, the lottings and areas are as shown on the plat approved April 28, 1882 and the plats accepted May 9, 2000 and October 2, 2001.

Survey executed by Brandon G. Courtright and Shane T. Trotter, Cadastral Surveyors, and Mark G. Petrosine, Surveying Technician, beginning February 11, 2016 and completed February 28, 2020, pursuant to Special Instructions dated February 10, 2016, for Group No. 957, Nevada.

UNITED STATES DEPARTMENT OF THE INTERIOR
BUREAU OF LAND MANAGEMENT

Reno, Nevada September 29, 2020

This plat is strictly conformable to the approved field notes, and the survey, having been correctly executed in accordance with the requirements of law and the regulations of this Bureau, is hereby accepted.

For the Director

Chief Cadastral Surveyor for Nevada

CWM

T.19S., R.62E., M.D.M.