ORIGINAL

OFFICIALLY FILED - NEVADA STATE OFFICE at 10:00 AM on AUGUST 14, 1997

Sheet No. 2 of 3 sheets

TOWNSHIP 19 SOUTH, RANGE 63 EAST, OF THE MOUNT DIABLO MERIDIAN, NEVADA

DEPENDENT RESURVEY AND SUBDIVISION

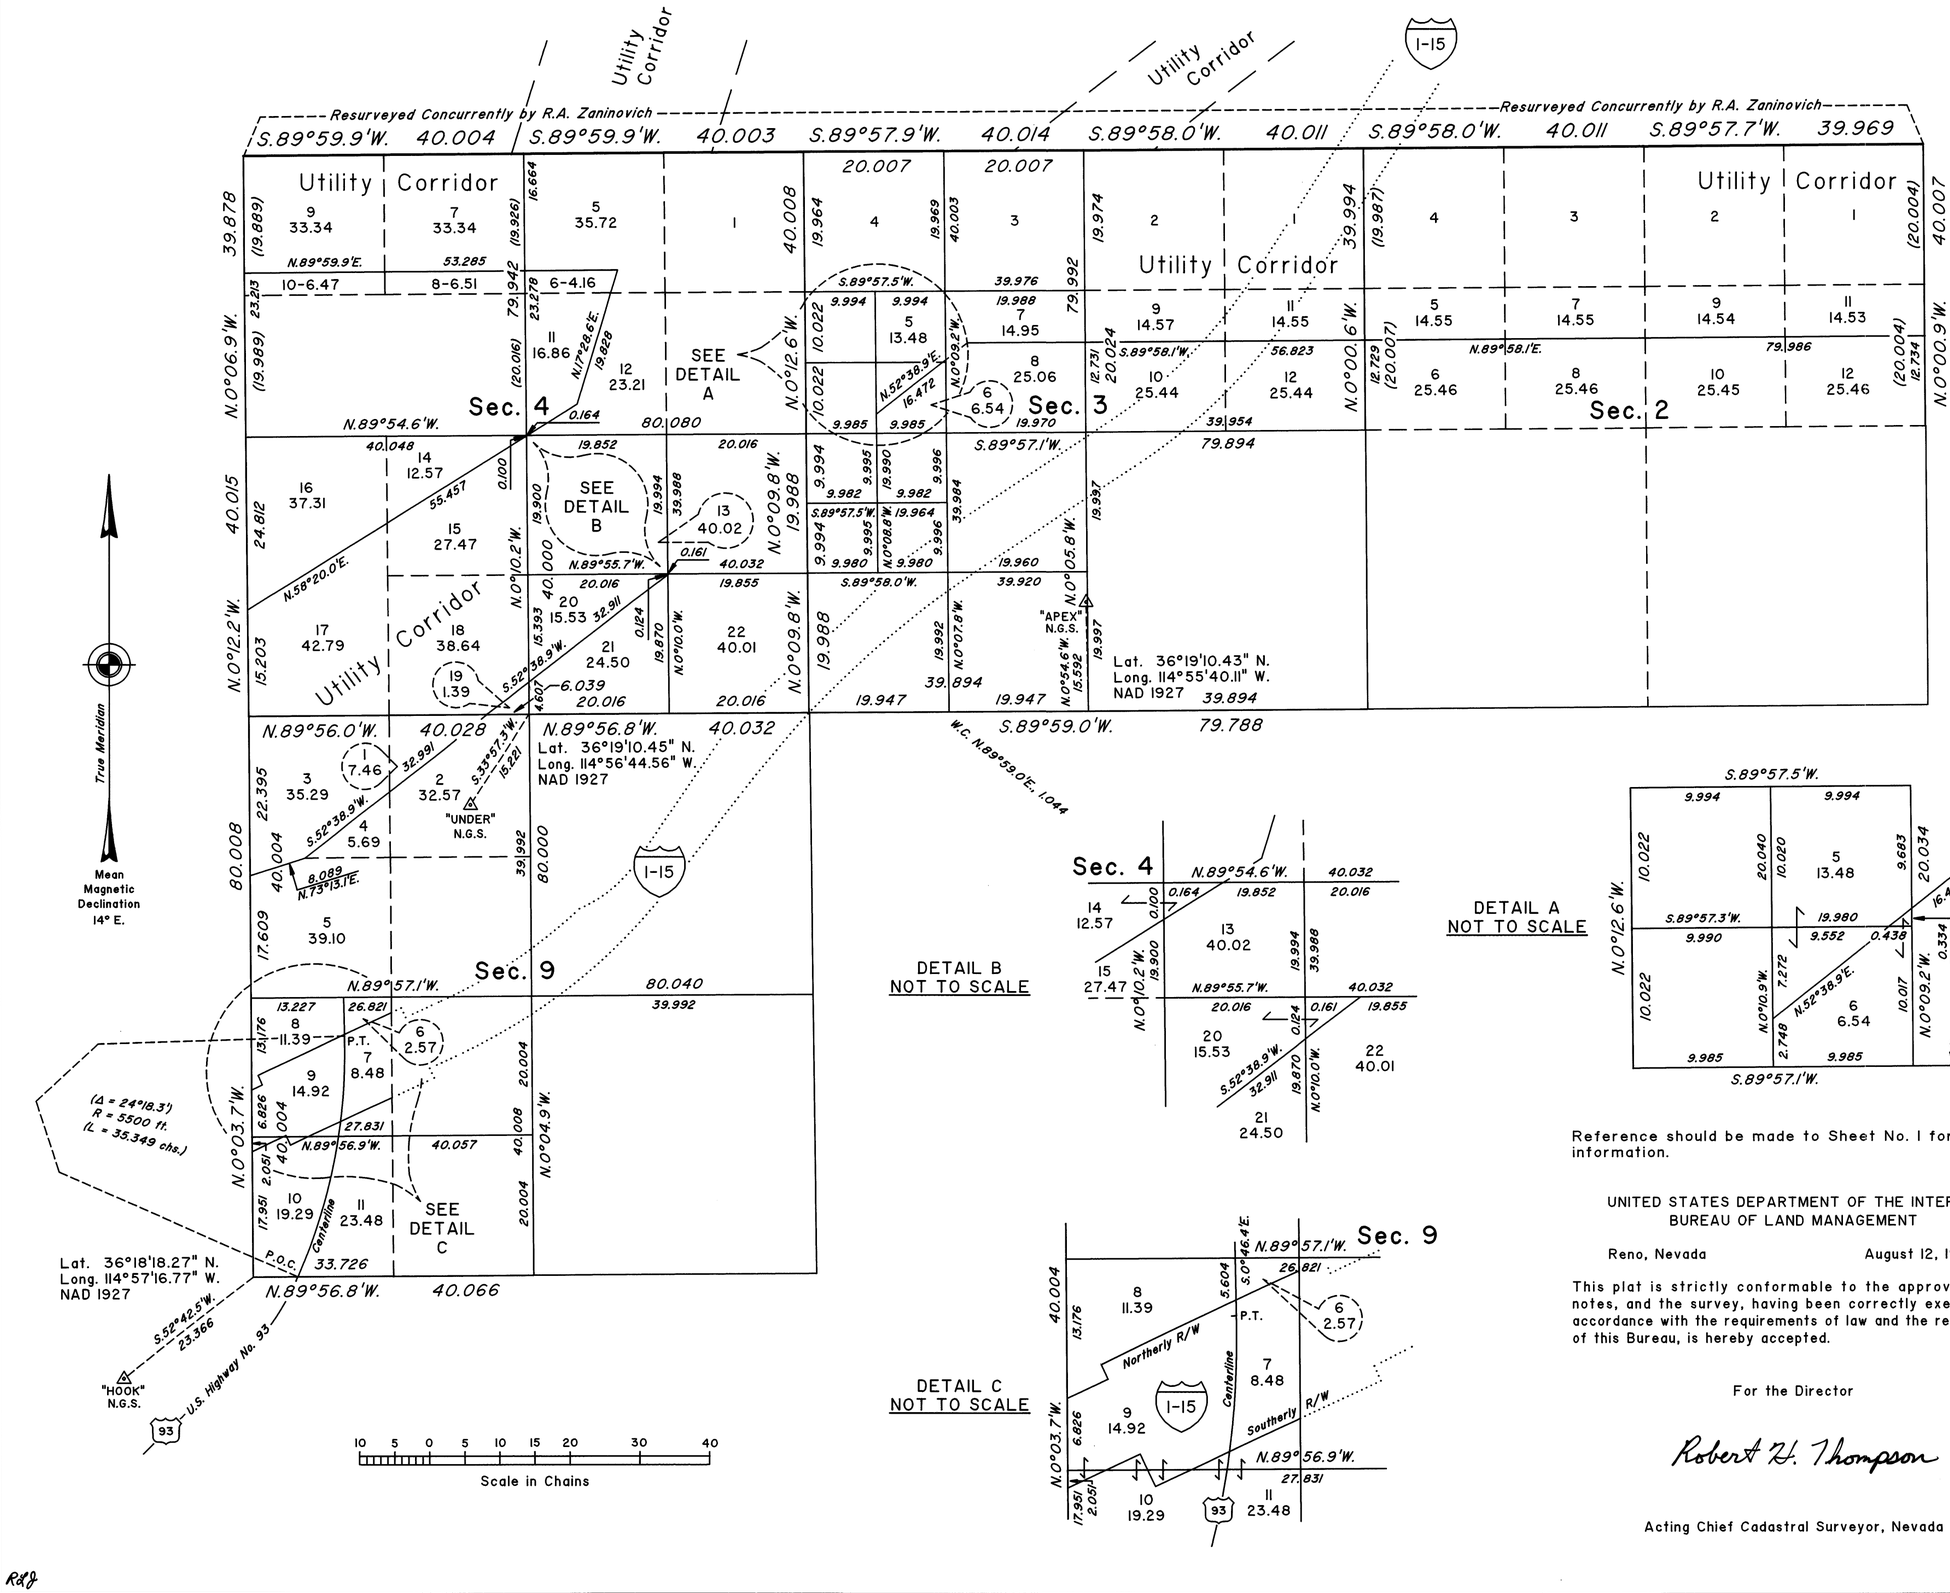

DETAIL A
NOT TO SCALE

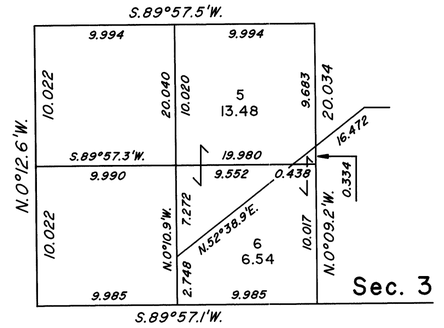

DETAIL B
NOT TO SCALE

DETAIL C
NOT TO SCALE

Reference should be made to Sheet No. I for survey information.

UNITED STATES DEPARTMENT OF THE INTERIOR
BUREAU OF LAND MANAGEMENT

Reno, Nevada August 12, 1997

This plat is strictly conformable to the approved field notes, and the survey, having been correctly executed in accordance with the requirements of law and the regulations of this Bureau, is hereby accepted.

For the Director

Robert A. Thompson

Acting Chief Cadastral Surveyor, Nevada

R&J

T.19S., R.63E., M.D.M.