(4-675 a)

# Supplemental Plat of Township No. 21 North, Range No. 24 East, Mt Diablo Meridian, Nevada.

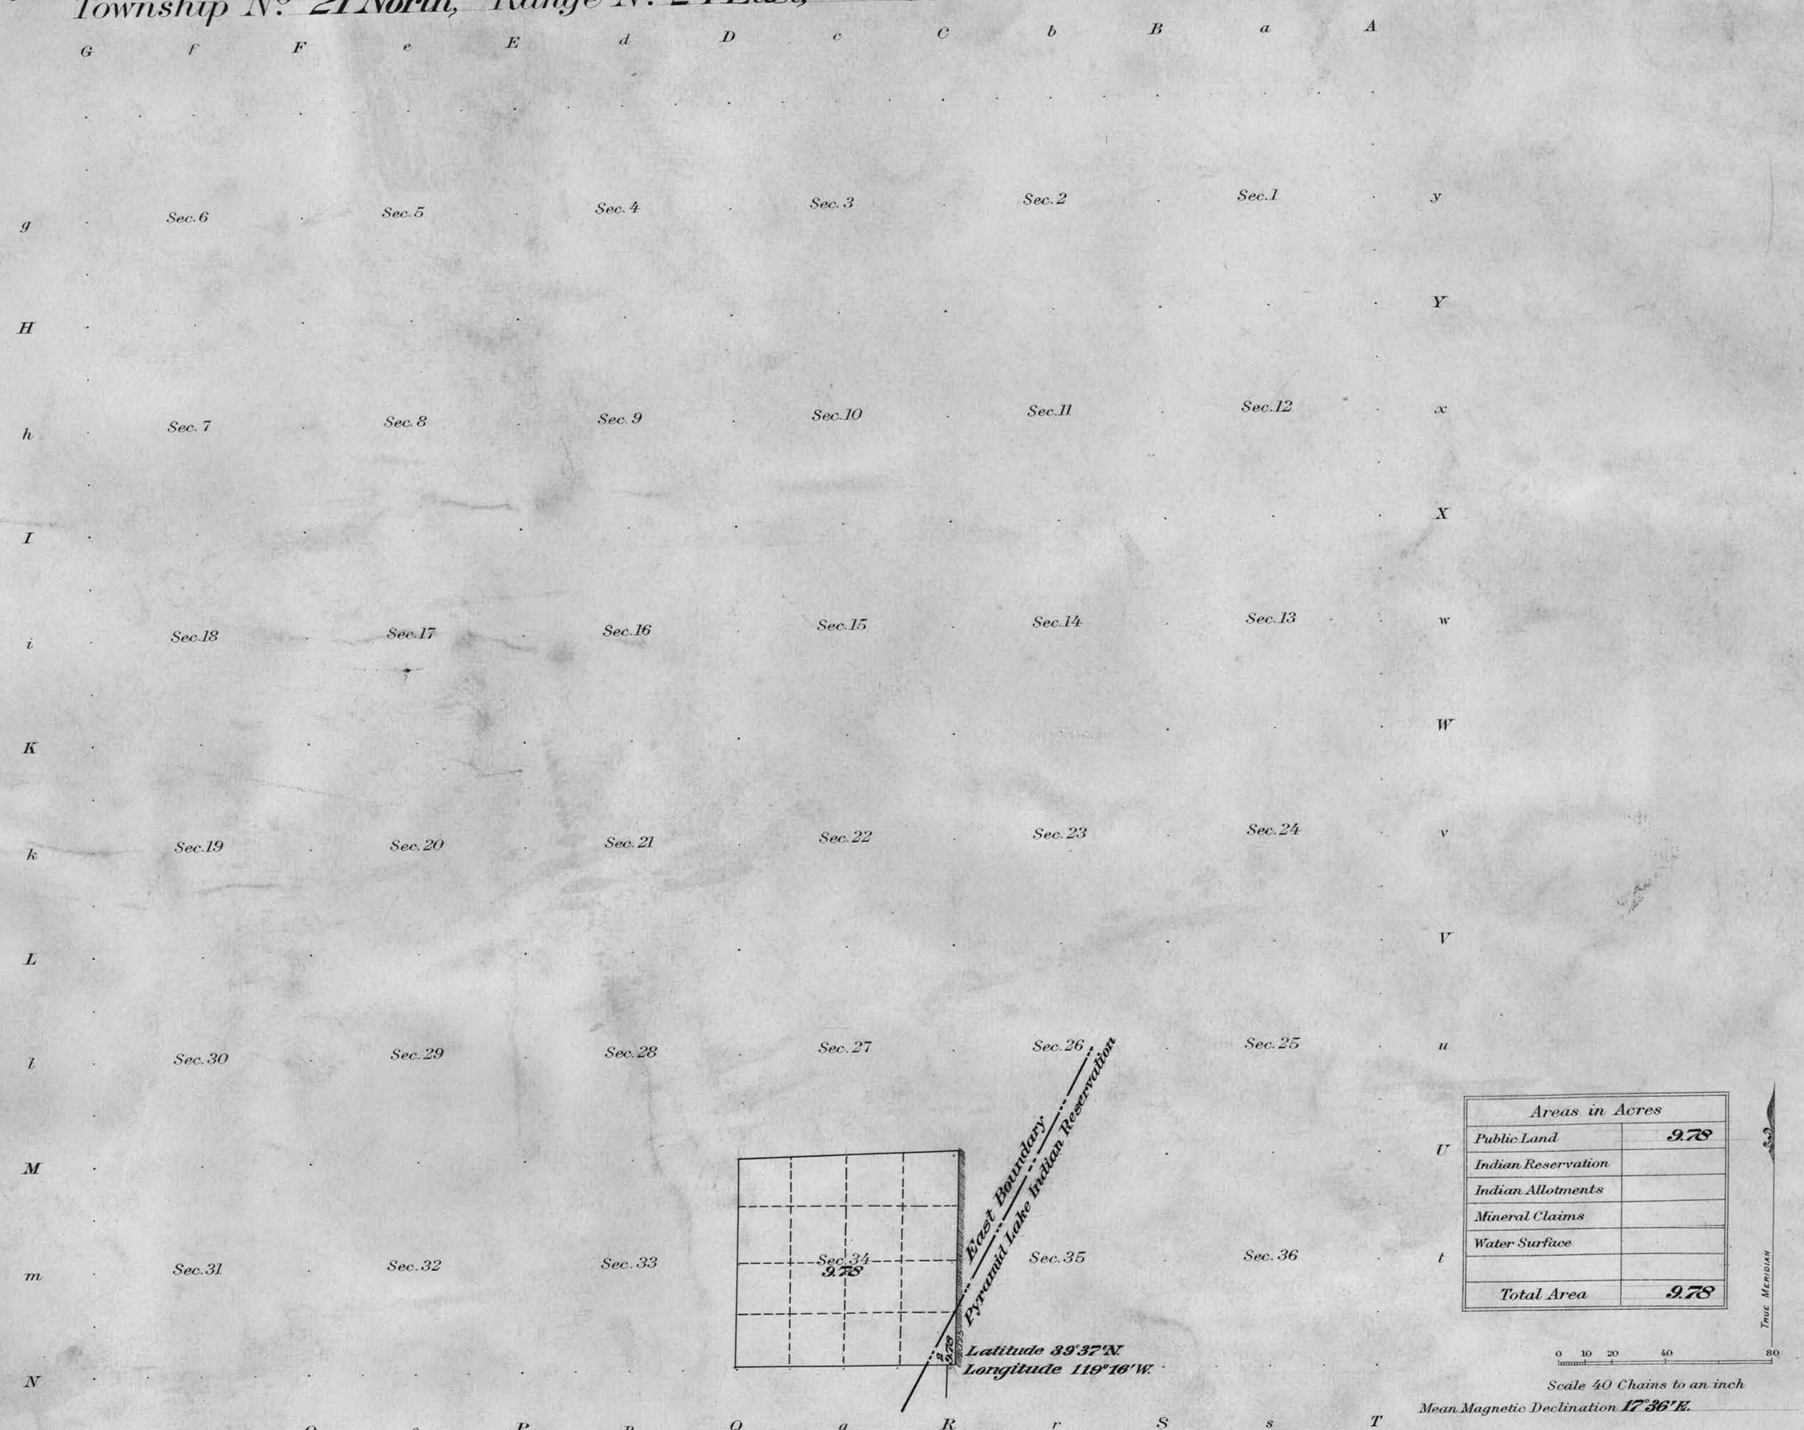


| Areas in Acres | |
|---|---|
| Public Land | 9.78 |
| Indian Reservation | |
| Indian Allotments | |
| Mineral Claims | |
| Water Surface | |
| | |
| Total Area | 9.78 |

| Surveys Designated | By Whom Surveyed | Contract No. | Contract Date | Amount of Surveys Mls. | chs. | lks. | When Surveyed Begun | When Surveyed Completed |
|---|---|---|---|---|---|---|---|---|
| | Robert Gorlinski (Sub contract) | 254 | July 20, 1906 | | | | 1909 | 1910 |

Supplemental

The above map of Township No. 21 North, Range No. 24 East of the Mt Diablo Meridian Nevada is strictly conformable to the field notes of the survey thereof on file in this office, which have been examined and approved.

U. S. Surveyor General's Office.

Reno, Nevada, September 8, 1913.

Matthew Kyle
Surveyor General.



T21N. R24E.