ORIGINAL

OFFICIALLY FILED
NEVADA STATE OFFICE
at 10:00 AM on September 26, 2008

TOWNSHIP 21 SOUTH, RANGE 62 EAST, OF THE MOUNT DIABLO MERIDIAN, NEVADA

DEPENDENT RESURVEY, SUBDIVISION AND METES-AND-BOUNDS SURVEY

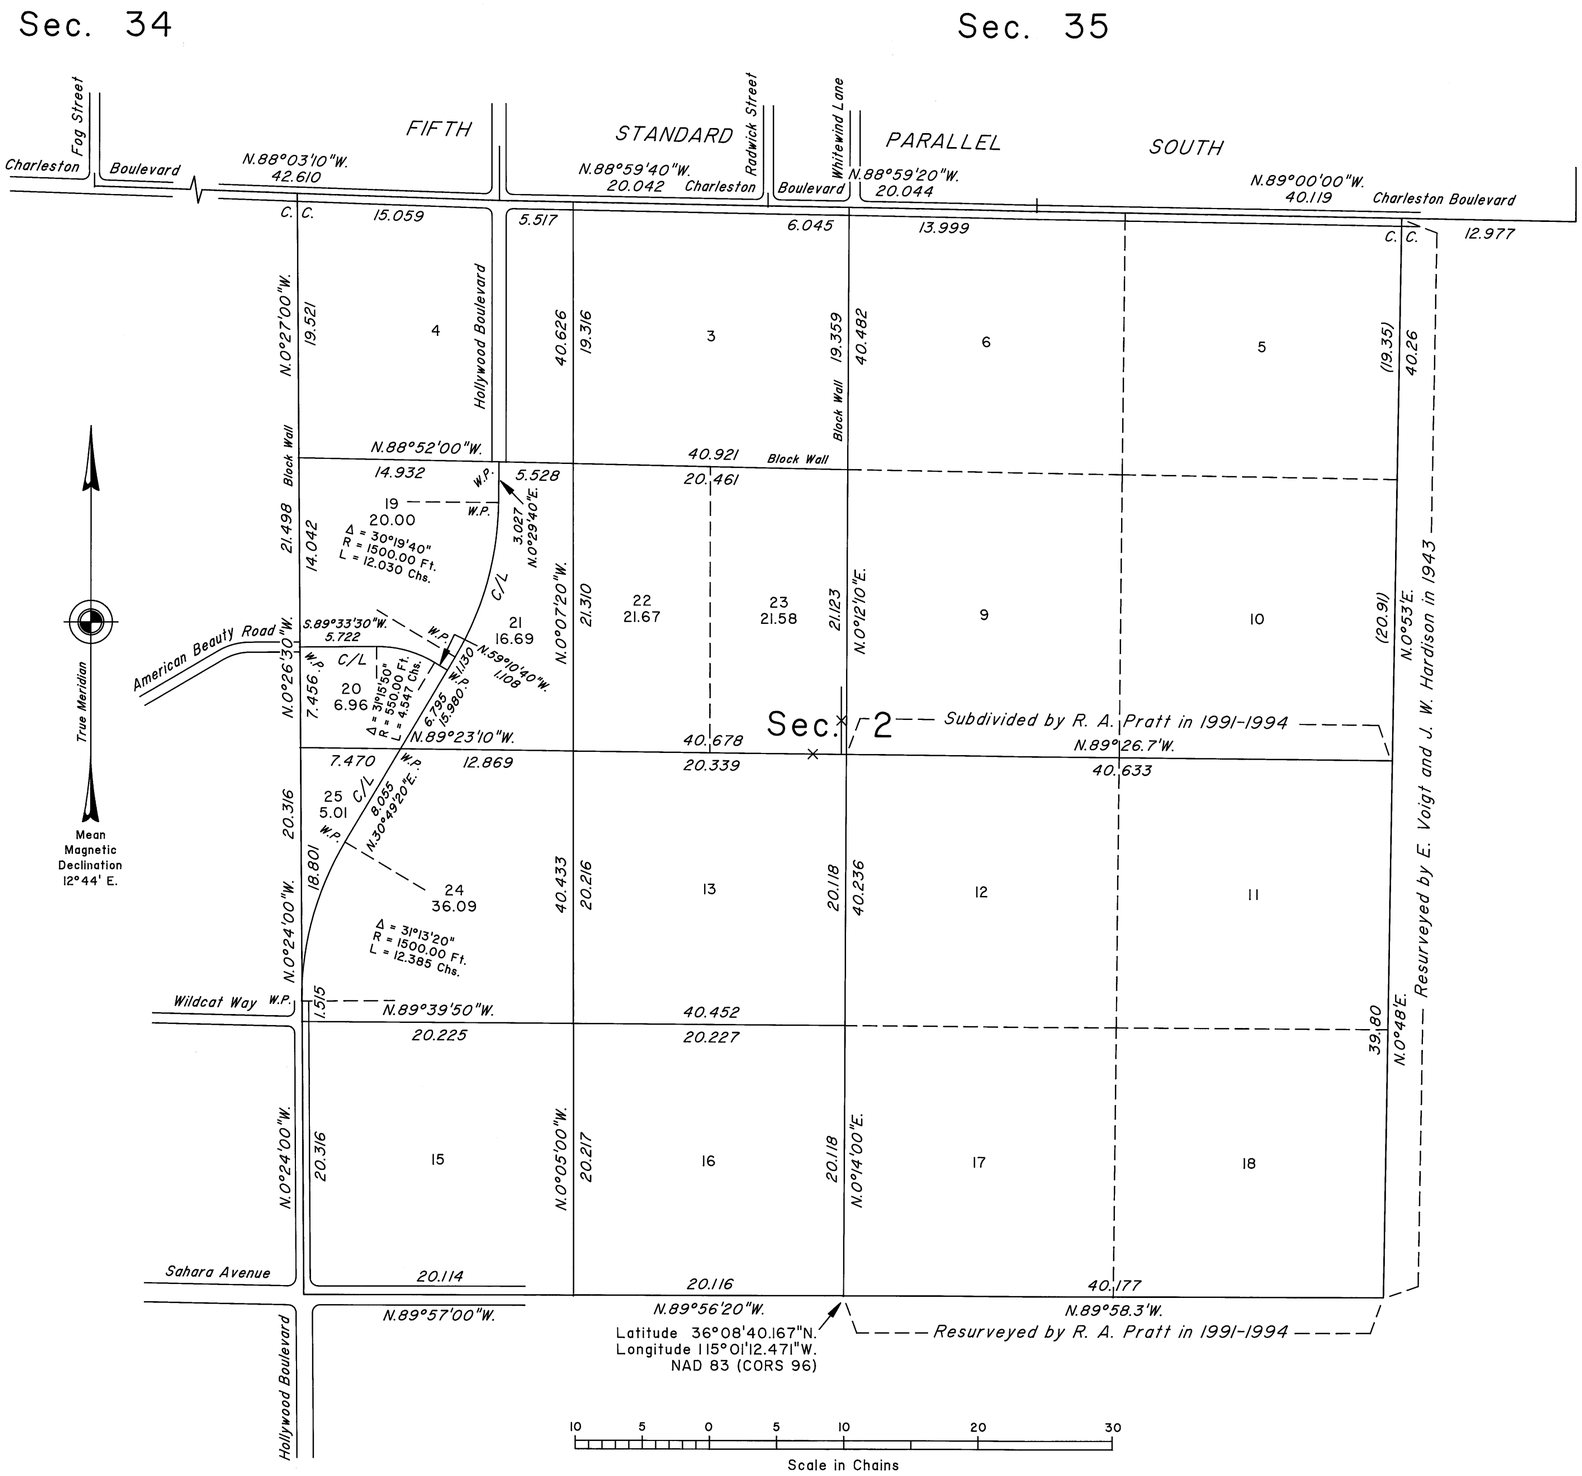

A history of surveys is contained in the field notes.

This plat represents the dependent resurvey of the Fifth Standard Parallel South, on the south boundary of Township 20 South, through a portion of Range 62 East; and the dependent resurvey of a portion of the subdivisional lines and a portion of the subdivision-of-section lines of section 2 designed to restore the corners in their true original locations according to the best available evidence, the further subdivision of section 2, and metes-and-bounds surveys in section 2, Township 21 South, Range 62 East, Mount Diablo Meridian, Nevada.

Except as indicated hereon, the lottings and areas are as shown on the plat approved November 23, 1881, the plat approved August 18, 1943 and accepted August 28, 1943, and the plat accepted August 30, 1994.

Survey executed by Brent K. Layton, Nevada Professional Land Surveyor, beginning April 2, 2007, and completed July 26, 2007, pursuant to Special Instructions dated January 22, 2007, for Group No. 843, Nevada.

UNITED STATES DEPARTMENT OF THE INTERIOR
BUREAU OF LAND MANAGEMENT

Reno, Nevada September 25, 2008

This plat is strictly conformable to the approved field notes, and the survey, having been correctly executed in accordance with the requirements of law and the regulations of this Bureau, is hereby accepted.

For the Director

Chief Cadastral Surveyor, Nevada

T.21S., R.62E., M.D.M.