ORIGINAL

Sheet No. 3 of 4 Sheets

TOWNSHIP 21 SOUTH, RANGE 63 EAST, OF THE MOUNT DIABLO MERIDIAN, NEVADA

ENLARGED DIAGRAM OF SECTION 34

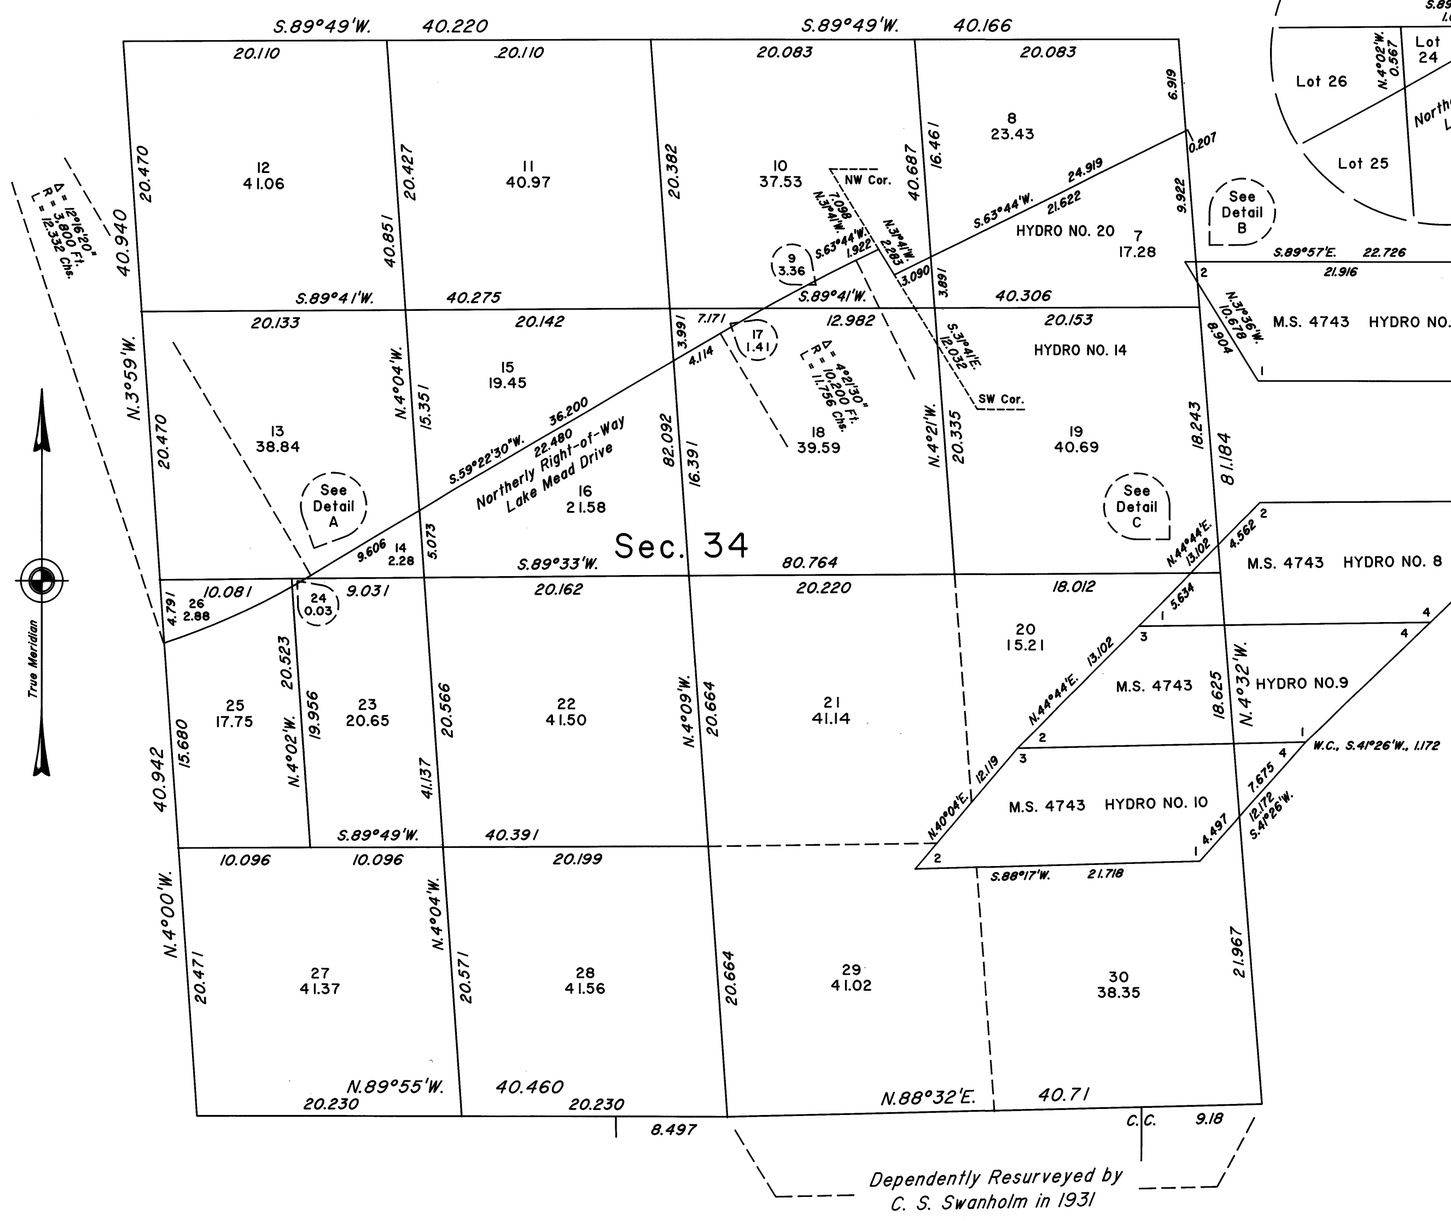

DETAIL A
Not to Scale

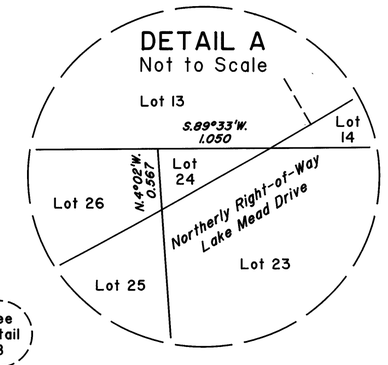

DETAIL B
Not to Scale

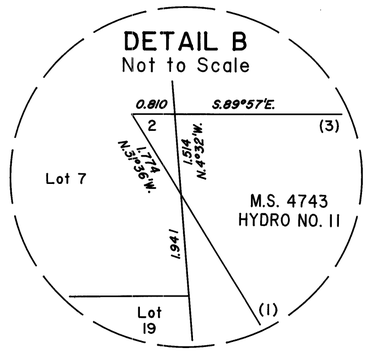

DETAIL C
Not to Scale

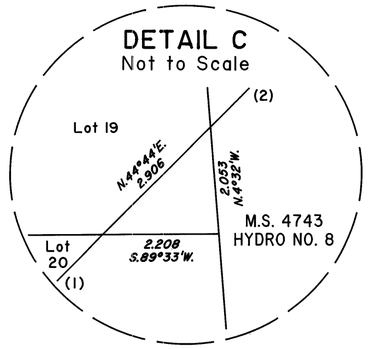

This sheet represents enlarged diagram of section 34.

Reference should be made to Sheet No. 1 for survey information.

UNITED STATES DEPARTMENT OF THE INTERIOR
BUREAU OF LAND MANAGEMENT

Reno, Nevada September 10, 1996

This plat is strictly conformable to the approved field notes, and the survey, having been correctly executed in accordance with the requirements of law and the regulations of this Bureau, is hereby accepted.

For the Director

Robert H. Thompson

Acting Chief Cadastral Surveyor, Nevada

GM

T.21S., R.63E., M.D.M.

OFFICIALLY FILED
NEVADA STATE OFFICE
at 10:00 AM on September 12, 1996