ORIGINAL

OFFICIALLY FILED
NEVADA STATE OFFICE
108° A.M. July 19, 1982

TOWNSHIP 22 NORTH, RANGE 40 EAST, OF THE MOUNT DIABLO MERIDIAN, NEVADA

DEPENDENT RESURVEY

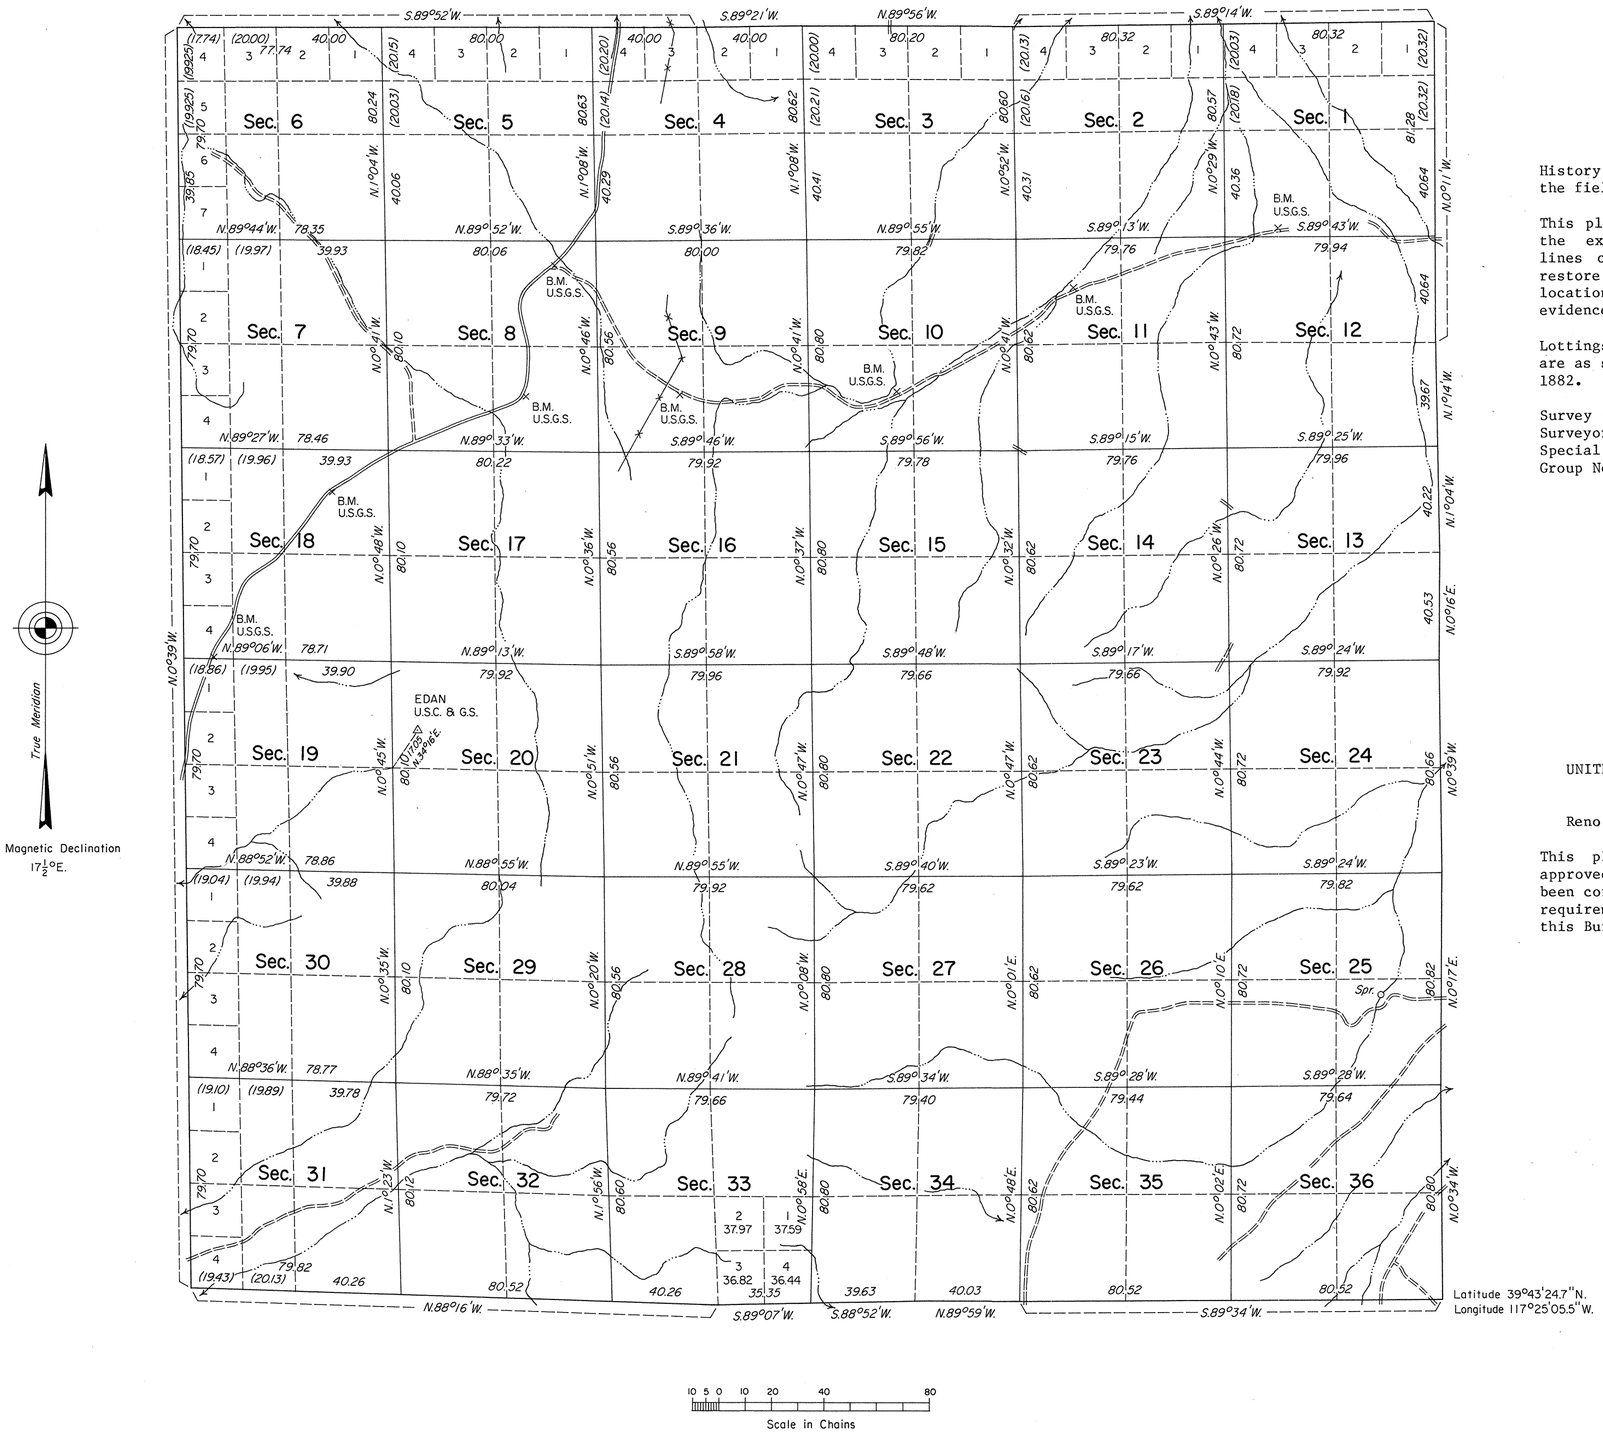

History of the earlier surveys is contained in the field notes.

This plat represents a dependent resurvey of the exterior boundaries and subdivisional lines of T. 22 N., R. 40 E., designed to restore the corners in their original locations according to the best available evidence.

Lottings and areas, except as shown hereon, are as shown on the plat approved September 8, 1882.

Survey executed by Ronald K. Baugh, Cadastral Surveyor, April 18 to July 20, 1979, under Special Instructions dated April 10, 1979, for Group No. 572, Nevada.

UNITED STATES DEPARTMENT OF THE INTERIOR
BUREAU OF LAND MANAGEMENT

Reno, Nevada July 7, 1982

This plat is strictly conformable to the approved field notes, and the survey, having been correctly executed in accordance with the requirements of law and the regulations of this Bureau, is hereby accepted.

For the Director

Lacel E. Bland

Chief Cadastral Surveyor

JRM