ORIGINAL

OFFICIALLY FILED
NEVADA STATE OFFICE
at 10:00 AM on August 6, 2009



# TOWNSHIP 23 SOUTH, RANGE 63 EAST, OF THE MOUNT DIABLO MERIDIAN, NEVADA

## DEPENDENT RESURVEY AND SUBDIVISION

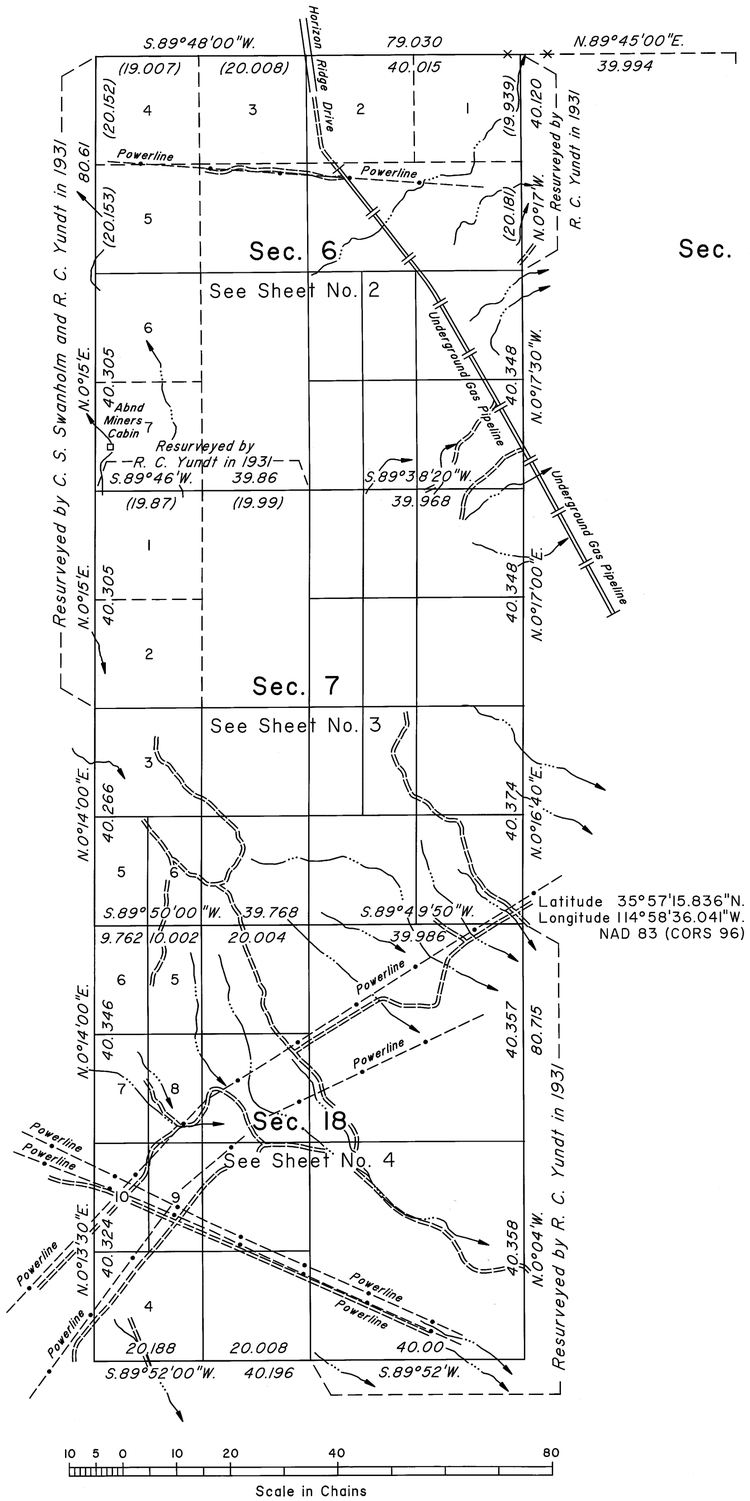


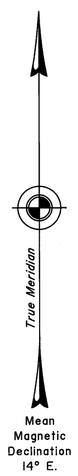


A history of surveys is contained in the field notes.

This plat, in four sheets, represents the dependent resurvey of portions of the west and north boundaries and a portion of the subdivisional lines designed to restore the corners in their true original locations according to the best available evidence, and the subdivision of sections 6, 7 and 18, Township 23 South, Range 63 East, Mount Diablo Meridian, Nevada.

Except as indicated hereon, the lottings and areas are as shown on the plat approved February 6, 1884, and the plat approved March 1, 1933 and accepted April 10, 1933.

Survey executed by Earnest E. Schaaf, Nevada Professional Land Surveyor, beginning May 1, 2007, and completed April 3, 2009, pursuant to Special Instructions dated March 16, 2007, for Group No. 850, Nevada.

UNITED STATES DEPARTMENT OF THE INTERIOR
BUREAU OF LAND MANAGEMENT

Reno, Nevada August 4, 2009

This plat is strictly conformable to the approved field notes, and the survey, having been correctly executed in accordance with the requirements of law and the regulations of this Bureau, is hereby accepted.

For the Director

Chief Cadastral Surveyor, Nevada

T.23S., R.63E., M.D.M.