ORIGINAL

OFFICIALLY FILED
NEVADA STATE OFFICE
at 10:00 AM on August 6, 2009

TOWNSHIP 23 SOUTH, RANGE 63 EAST, OF THE MOUNT DIABLO MERIDIAN, NEVADA

ENLARGED DIAGRAM

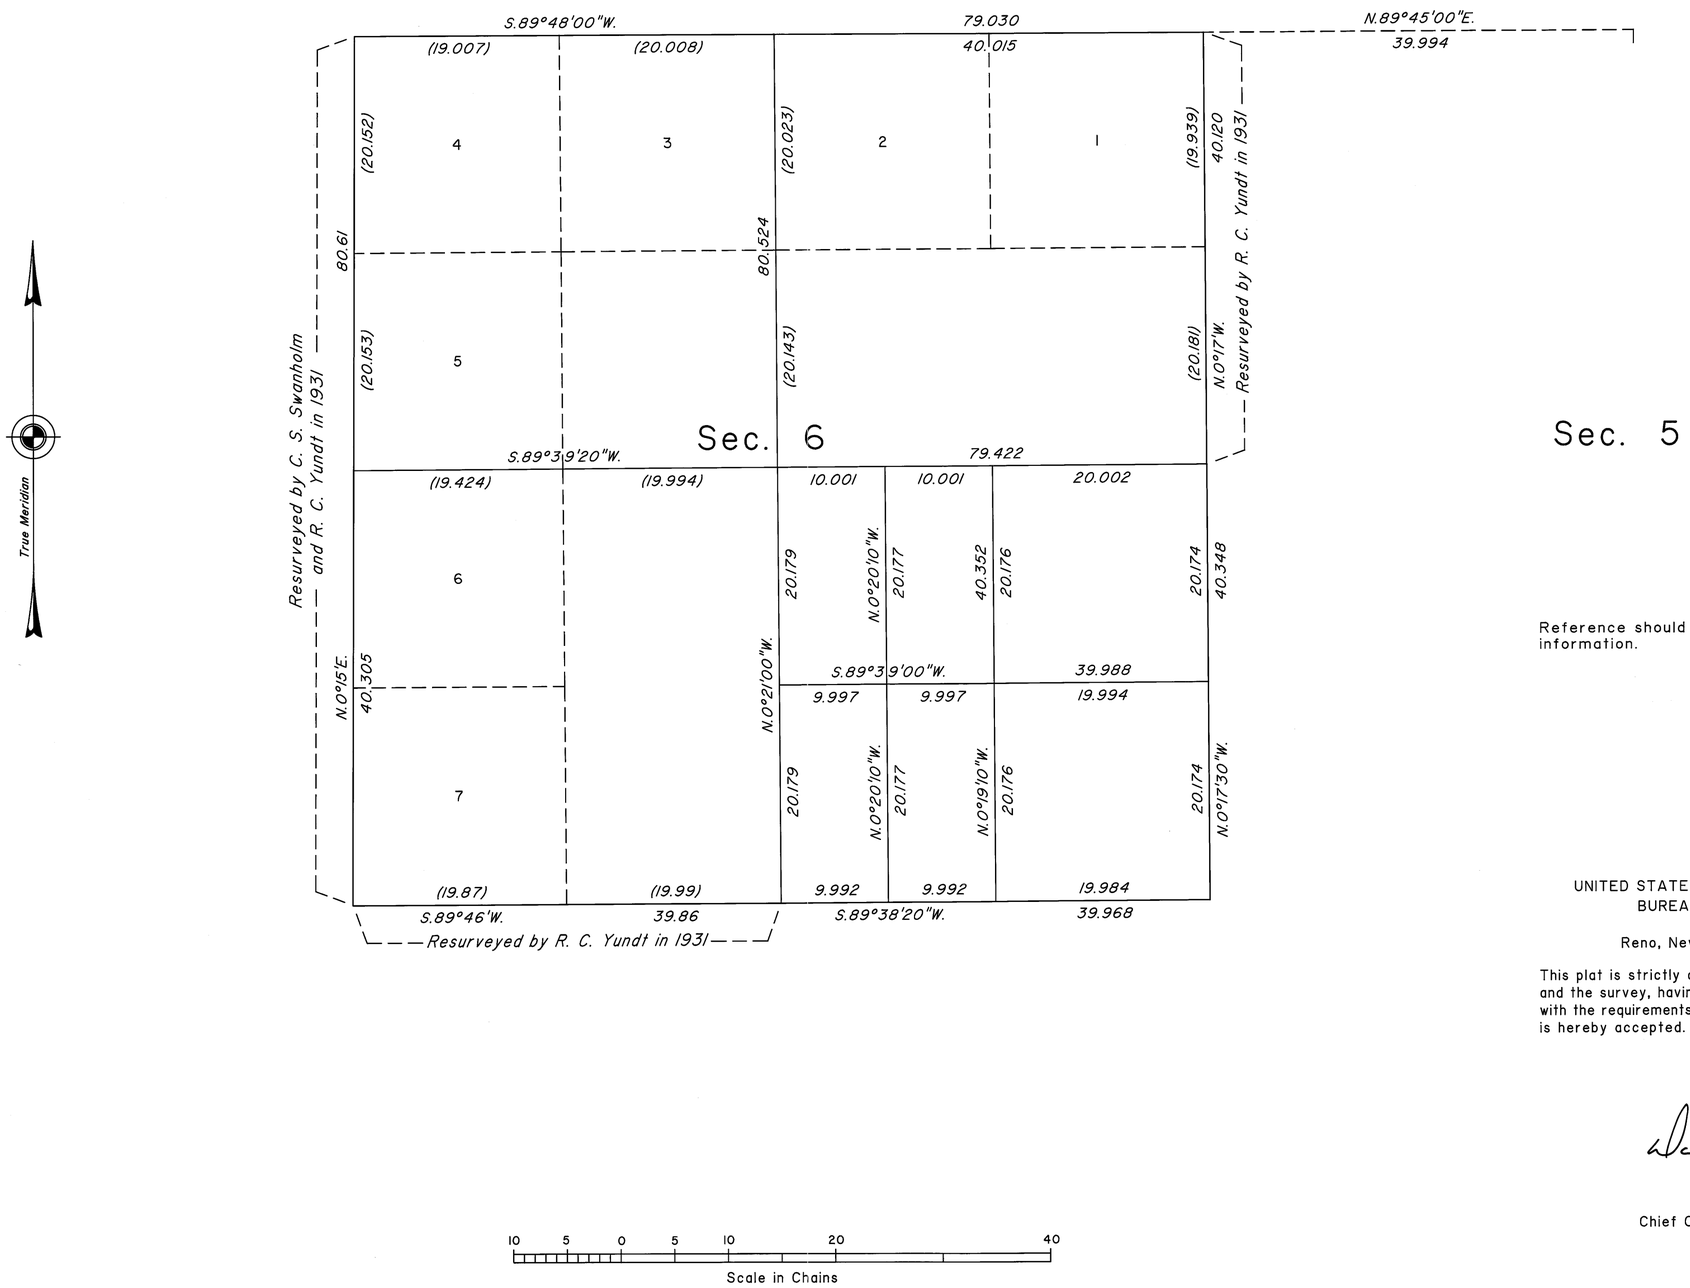

Reference should be made to Sheet No. 1 for survey information.

UNITED STATES DEPARTMENT OF THE INTERIOR
BUREAU OF LAND MANAGEMENT

Reno, Nevada August 4, 2009

This plat is strictly conformable to the approved field notes, and the survey, having been correctly executed in accordance with the requirements of law and the regulations of this Bureau, is hereby accepted.

For the Director

David A. Montoya

Chief Cadastral Surveyor, Nevada

T.23S., R.63E., M.D.M.