ORIGINAL

OFFICIALLY FILED
NEVADA STATE OFFICE
at 10:00 AM on AUG 30 2013

TOWNSHIP 23 SOUTH, RANGE 63 1/2 EAST, OF THE MOUNT DIABLO MERIDIAN, NEVADA

DEPENDENT RESURVEY AND SUBDIVISION

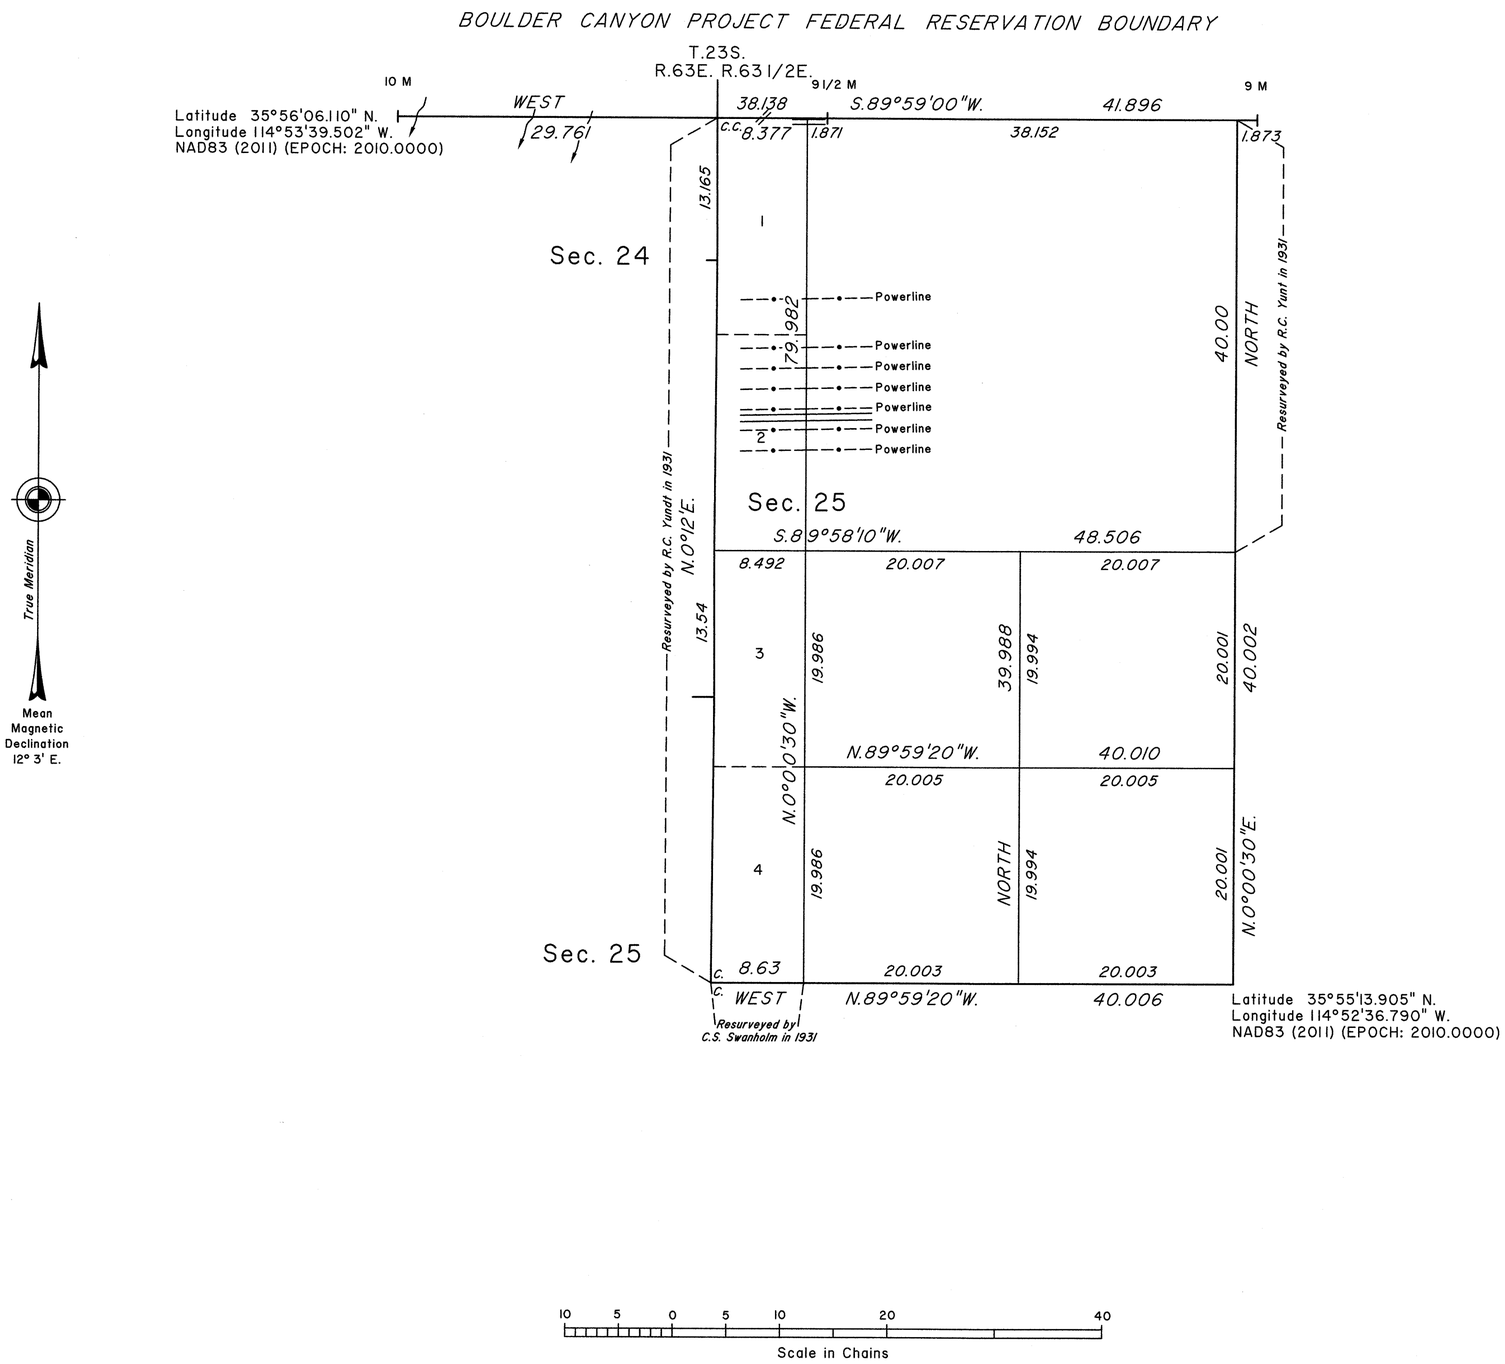

A history of surveys is contained in the field notes.

This plat represents the dependent resurvey of a portion of the Boulder Canyon Project Federal Reservation Boundary, a portion of the east boundary, and a portion of the subdivisional lines designed to restore the corners in their true original locations according to the best available evidence, and the subdivision of section 25, Township 23 South, Range 63 1/2 East, Mount Diablo Meridian, Nevada.

The lottings and areas are as shown on the plat approved April 10, 1933.

Survey executed by Jose A. Serna, Cadastral Surveyor, beginning January 29, 2013 and completed April 12, 2013, pursuant to Special Instructions dated January 29, 2013, for Group No. 921, Nevada.

UNITED STATES DEPARTMENT OF THE INTERIOR
BUREAU OF LAND MANAGEMENT

Reno, Nevada August 28, 2013

This plat is strictly conformable to the approved field notes, and the survey, having been correctly executed in accordance with the requirements of law and the regulations of this Bureau, is hereby accepted.

For the Director

David P. Morlan

Chief Cadastral Surveyor for Nevada

C.W.M.

T.23S., R.63 1/2E., M.D.M.