ORIGINAL

TOWNSHIP 25 NORTH, RANGE 42 EAST, OF THE MOUNT DIABLO MERIDIAN, NEVADA.

DEPENDENT RESURVEY

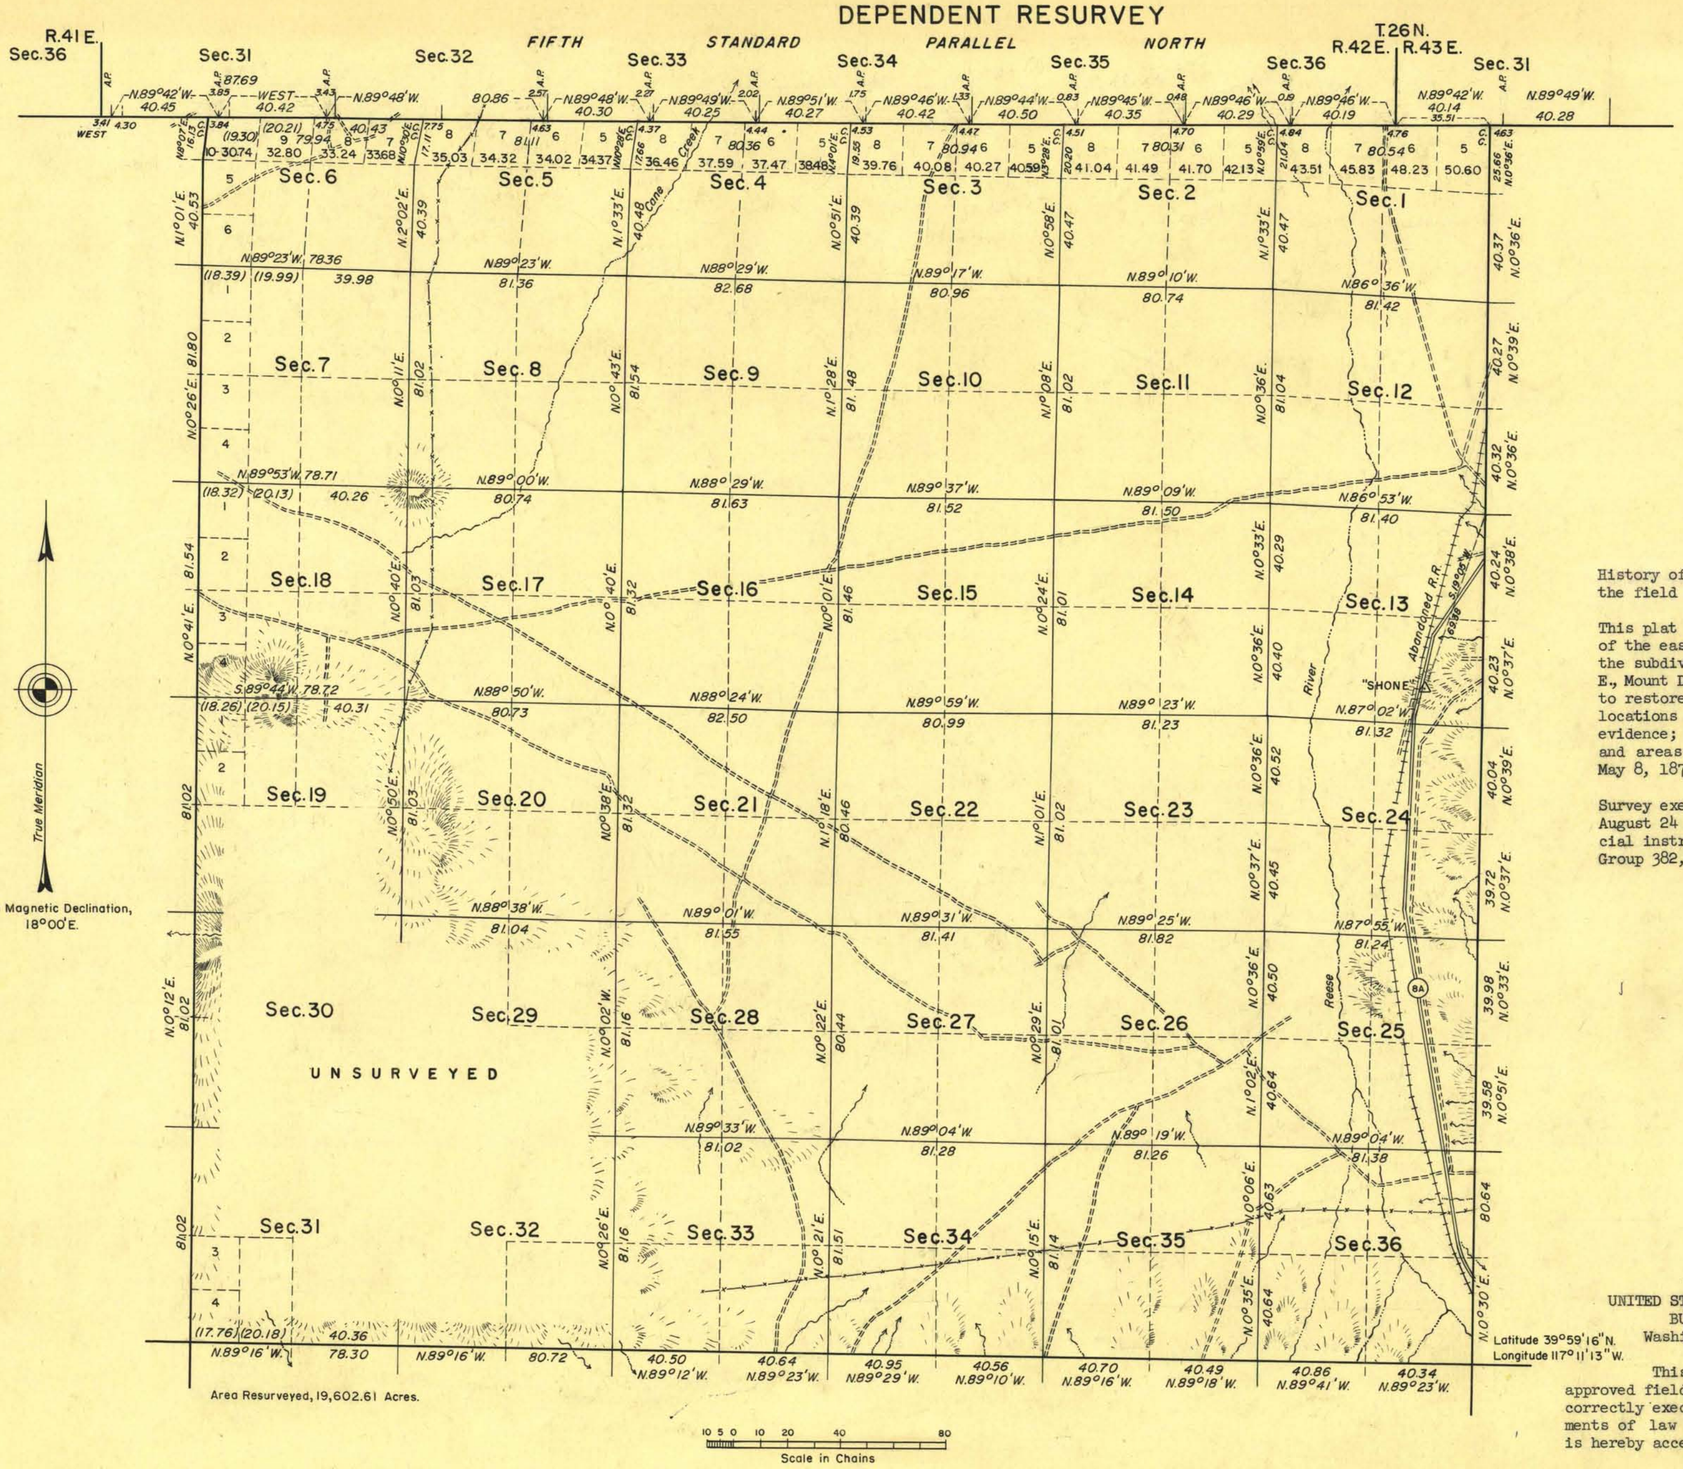

History of earlier surveys is contained in the field notes.

This plat represents a dependent resurvey of the east, west and south boundaries and the subdivisional lines of T. 25 N., R. 42 E., Mount Diablo Meridian, Nevada, designed to restore the corners in their original locations according to the best available evidence; except as shown hereon, lottings and areas are as shown on plat approved May 8, 1876.

Survey executed by Woodrow H. Sylvester, August 24 to September 25, 1959 under special instructions dated August 5, 1959 for Group 382, Nevada.

UNITED STATES DEPARTMENT OF THE INTERIOR
BUREAU OF LAND MANAGEMENT
Washington, D.C. September 6, 1961

This plat is strictly conformable to the approved field notes, and the survey, having been correctly executed in accordance with the requirements of law and the regulations of this Bureau, is hereby accepted.

For the Director

T. E. Remington

Chief, Division of Engineering

1429-a

T25N, R42E