ORIGINAL

OFFICIALLY FILED
NEVADA STATE OFFICE
at 10:00 AM on January 16, 1997

TOWNSHIP 25 SOUTH, RANGE 59 EAST, OF THE MOUNT DIABLO MERIDIAN, NEVADA

ENLARGED DIAGRAM OF SECTIONS 14, 22 AND 23

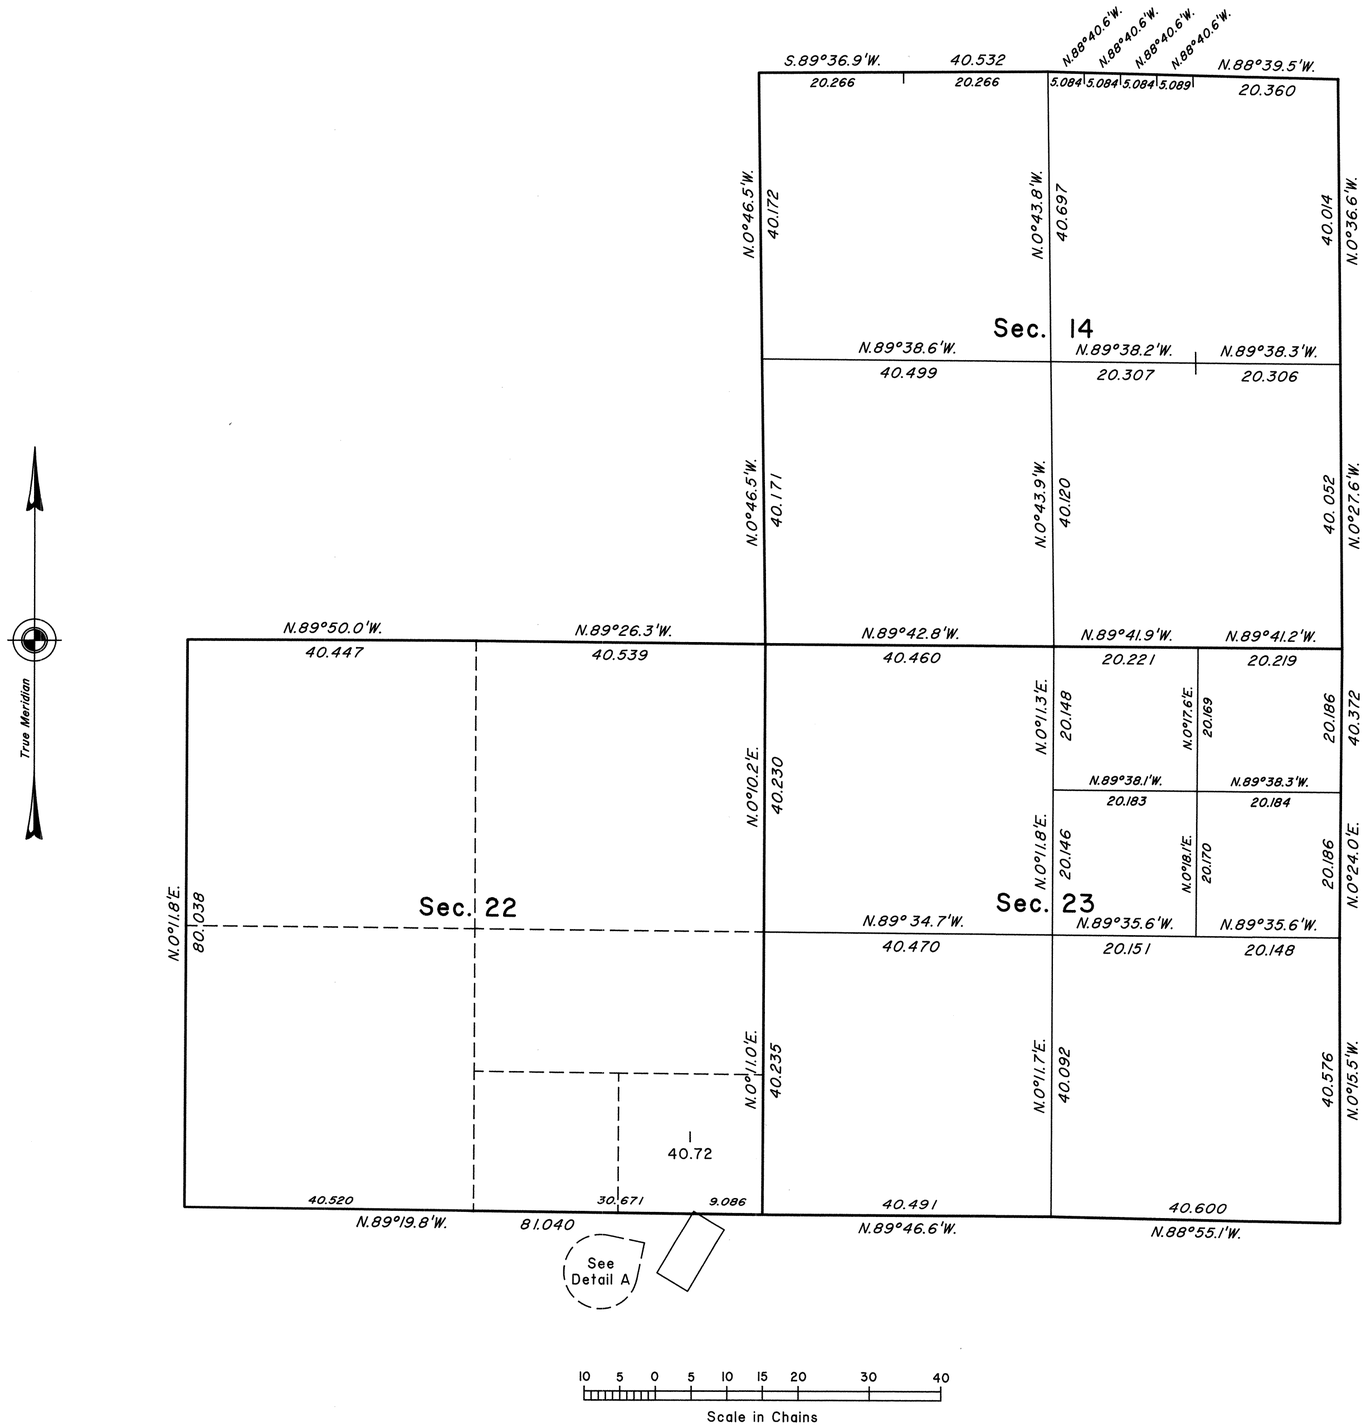

DETAIL A

Not to Scale

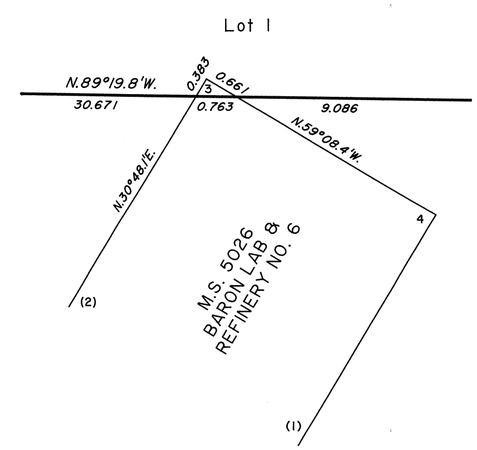

This sheet represents enlarged diagram of sections 14, 22 and 23.

Reference should be made to Sheet No. 1 for survey information.

UNITED STATES DEPARTMENT OF THE INTERIOR
BUREAU OF LAND MANAGEMENT

Reno, Nevada January 14, 1997

This plat is strictly conformable to the approved field notes, and the survey, having been correctly executed in accordance with the requirements of law and the regulations of this Bureau, is hereby accepted.

For the Director

Robert H. Thompson

Acting Chief Cadastral Surveyor, Nevada

G.M.

T.25S., R.59E., M.D.M.