Township No. 26 North Range No. 18 East Mount Diablo Meridian

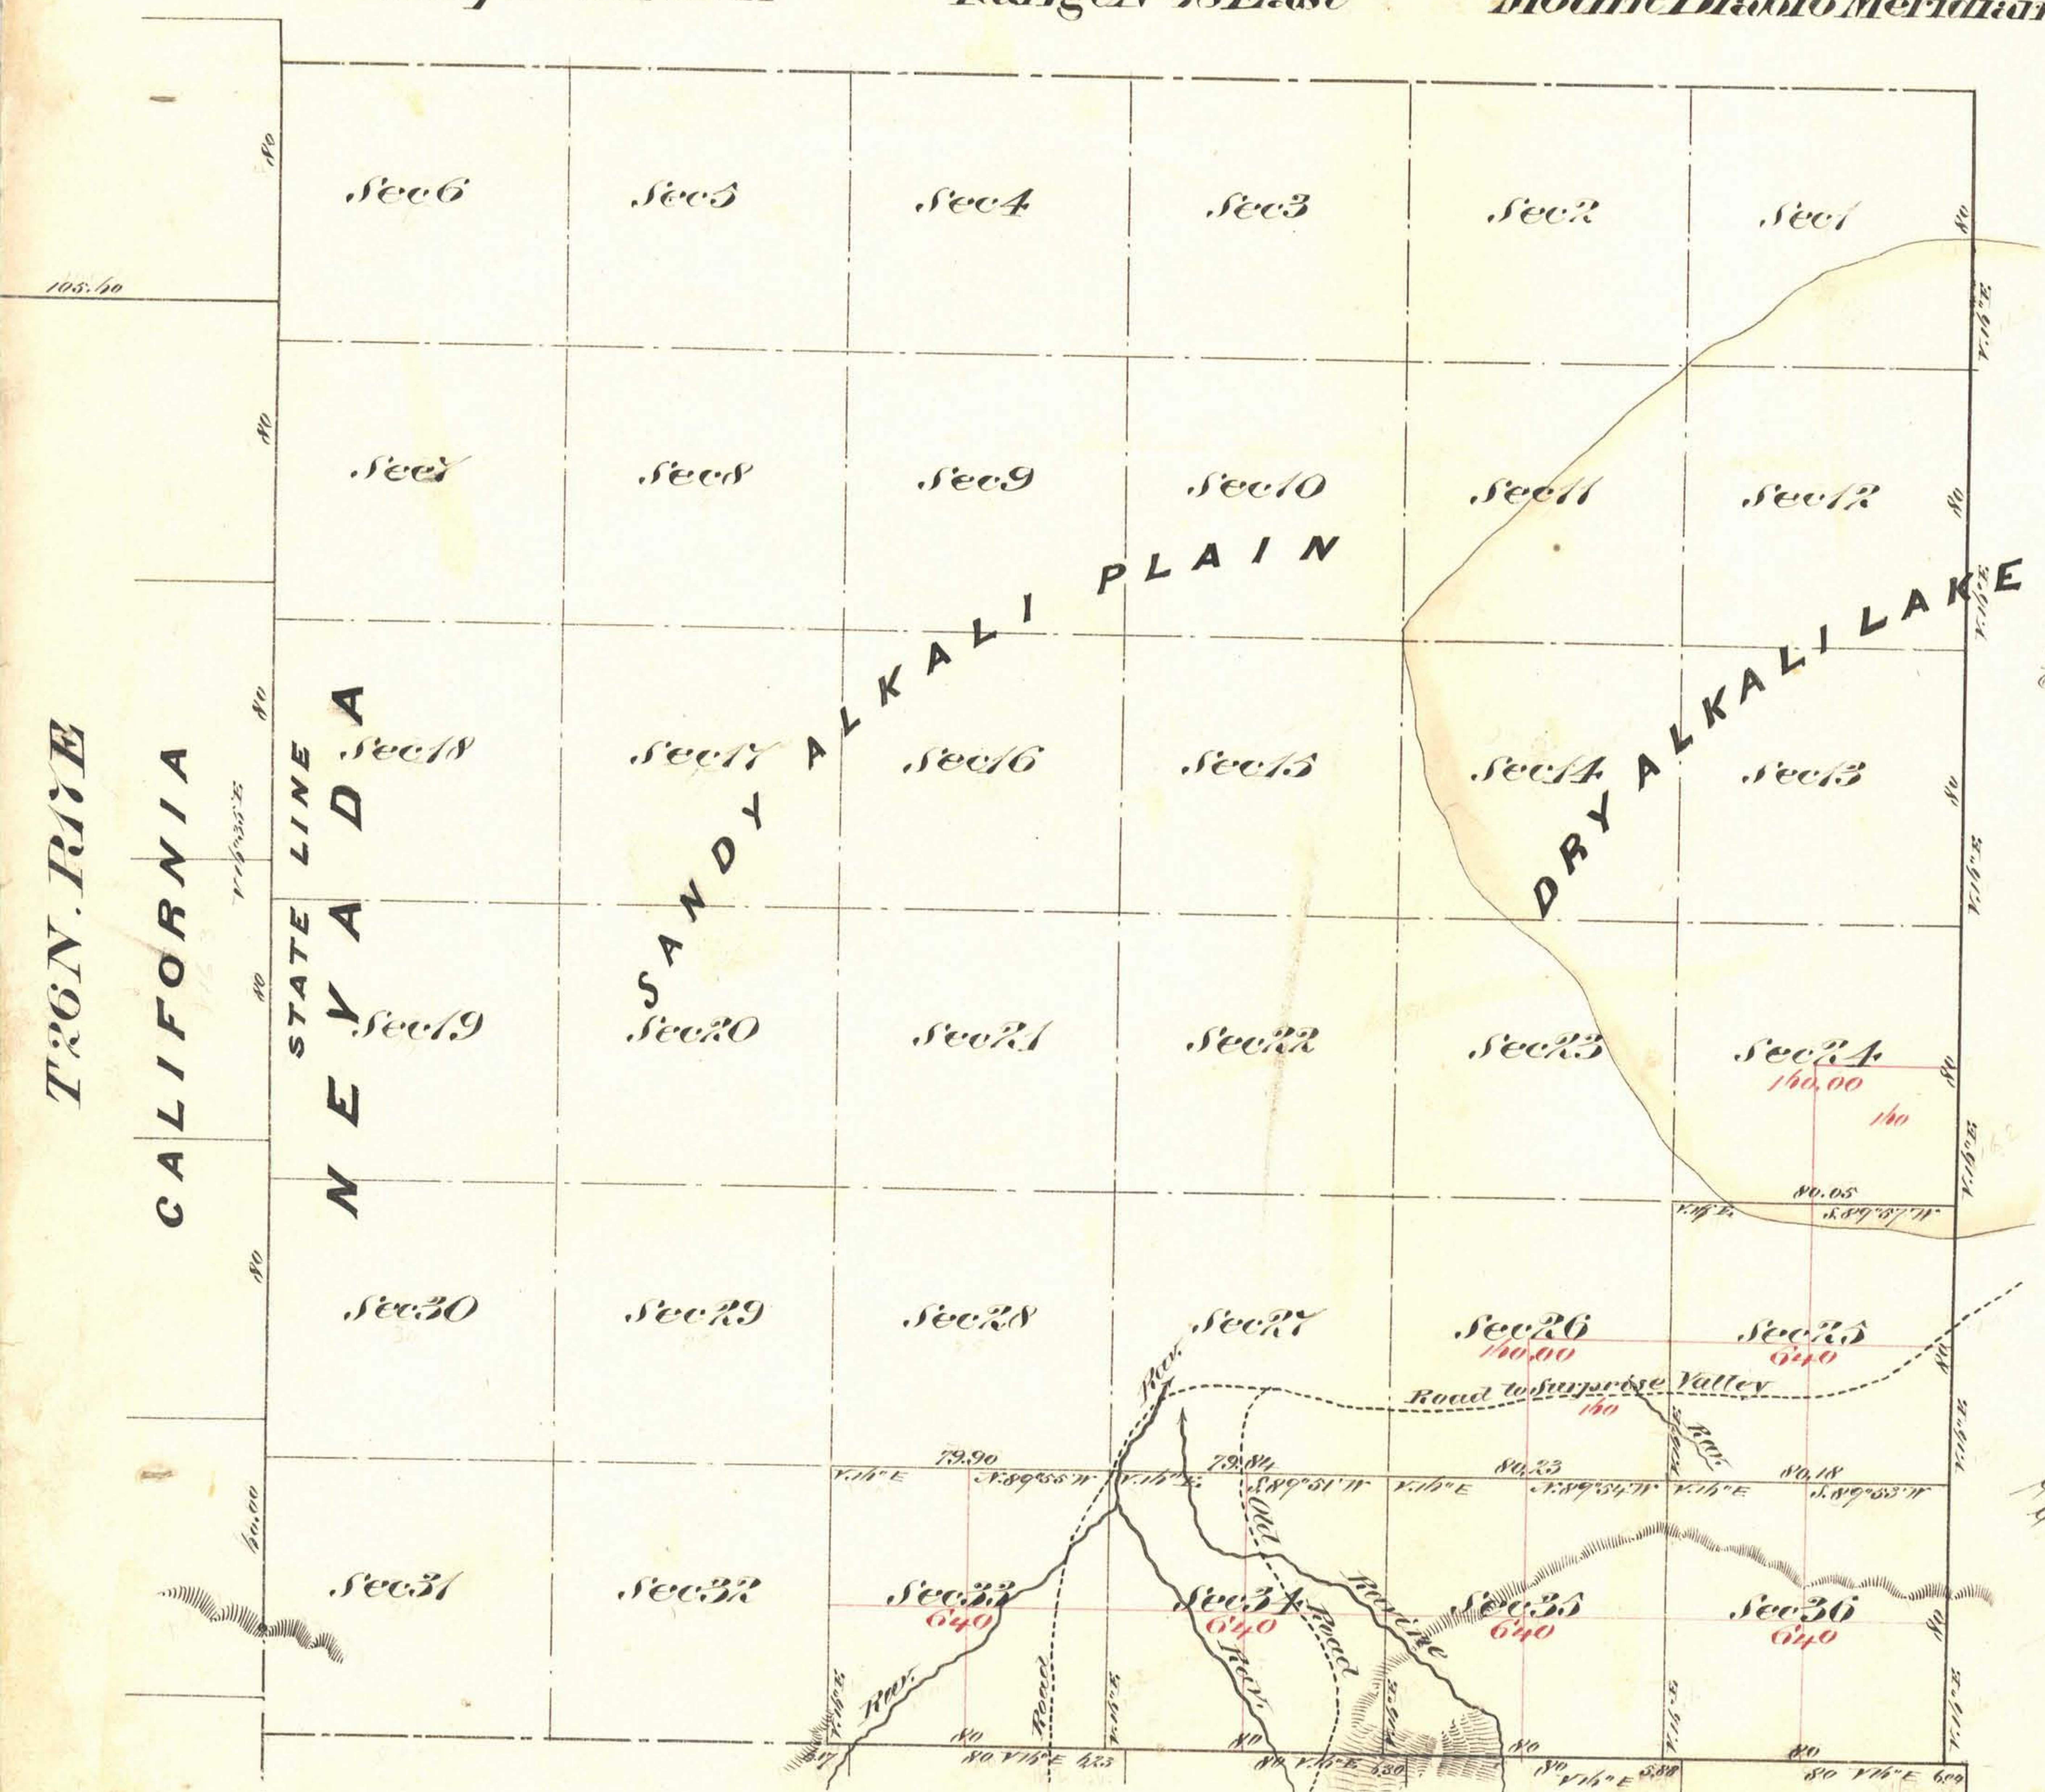

Aggregate Area of Public Land (Surveyed) 3.520.00. Acres
Estimated " " Alkali Land (unsurveyed) 19.621.76. "
Aggregate 23.141.76 "

Commenced October 4th 1872
Completed " " "

Surveys Designated	By Whom Surveyed	Date of Contract	Amt of Surveys Mls chs lks	When Surveyed
West Boundary of Township	W. F. Ingalls	Sept 24th 1866	5 60 00	1866
South & East " " "	G. W. Glenside	Sept 7th 1872	10 00 00	1872
Subdivision Lines	" "	" " "	10 00 20	October 1872

W

The above Map of Township No 26 North Range No 18 East Mount Diablo Meridian is strictly conformable to the field notes of the Surveys thereof on file in this Office which have been examined and approved
U.S. Surveyor Generals Office
Virginia City Nevada
Feb. 18th 1873

E. S. Davis
Surveyor General Nevada

T26N, R.18E

0048