ORIGINAL

OFFICIALLY FILED
NEVADA STATE OFFICE
at 10:00 AM on OCT 14 2014

TOWNSHIP 26 NORTH, RANGE 49 EAST, OF THE MOUNT DIABLO MERIDIAN, NEVADA

DEPENDENT RESURVEY

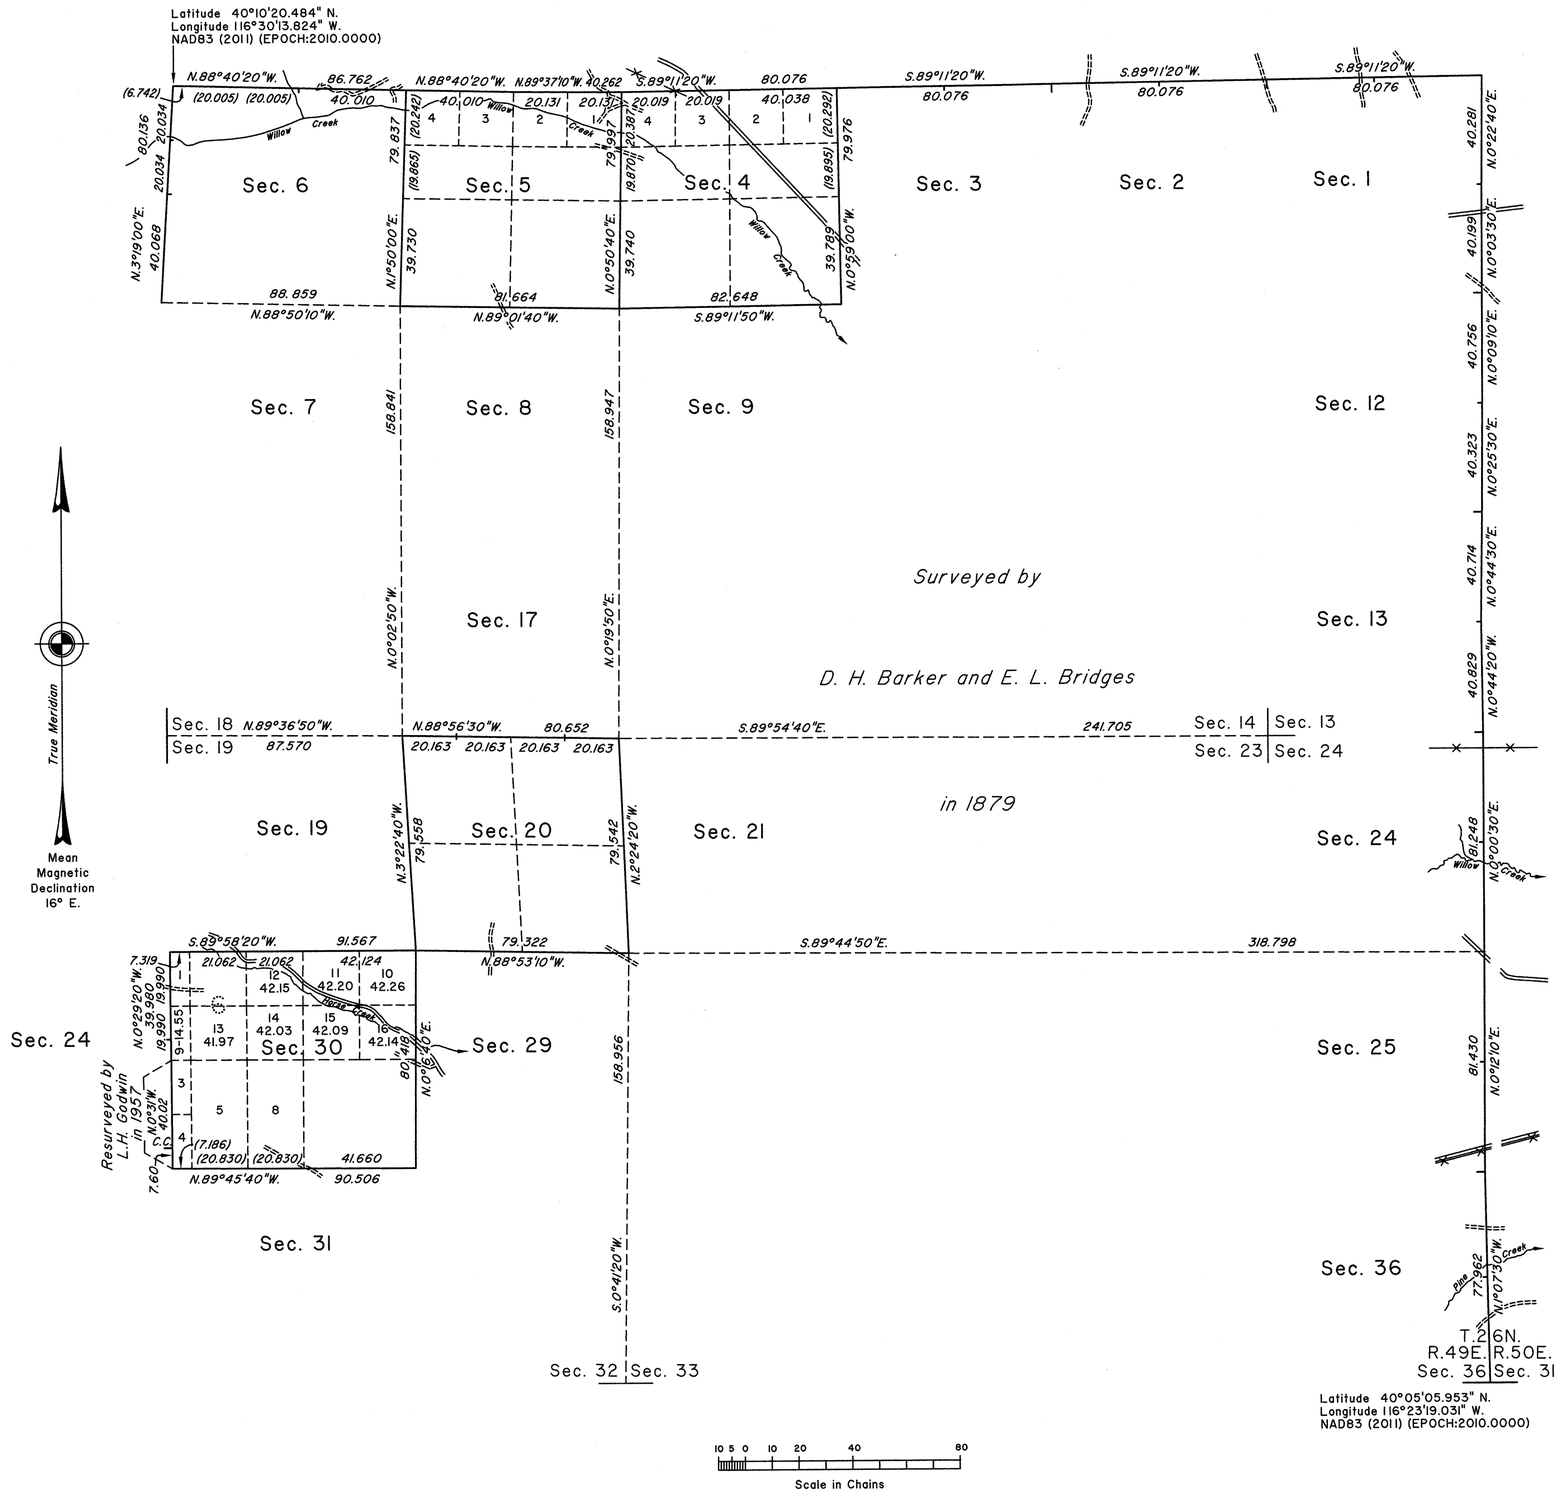

A history of surveys is included in the field notes.

This plat represents the dependent resurvey of the east boundary, a portion of the west boundary, the north boundary and a portion of the subdivisional lines designed to restore the corners in their true original locations according to the best available evidence, Township 26 North, Range 49 East, Mount Diablo Meridian, Nevada.

Except as indicated hereon, the lottings and areas are as shown on the plat approved May 13, 1879.

Survey executed by Michael E. Swope, Cadastral Surveyor, beginning November 16, 2012 and completed October 9, 2014, pursuant to Special Instructions dated November 13, 2012 and Supplemental Special Instructions dated December 18, 2012, for Group No. 919, Nevada.

UNITED STATES DEPARTMENT OF THE INTERIOR
BUREAU OF LAND MANAGEMENT

Reno, Nevada October 10, 2014

This plat is strictly conformable to the approved field notes, and the survey, having been correctly executed in accordance with the requirements of law and the regulations of this Bureau, is hereby accepted.

For the Director

Chief Cadastral Surveyor for Nevada

CWM

T.26N., R.49E., M.D.M.